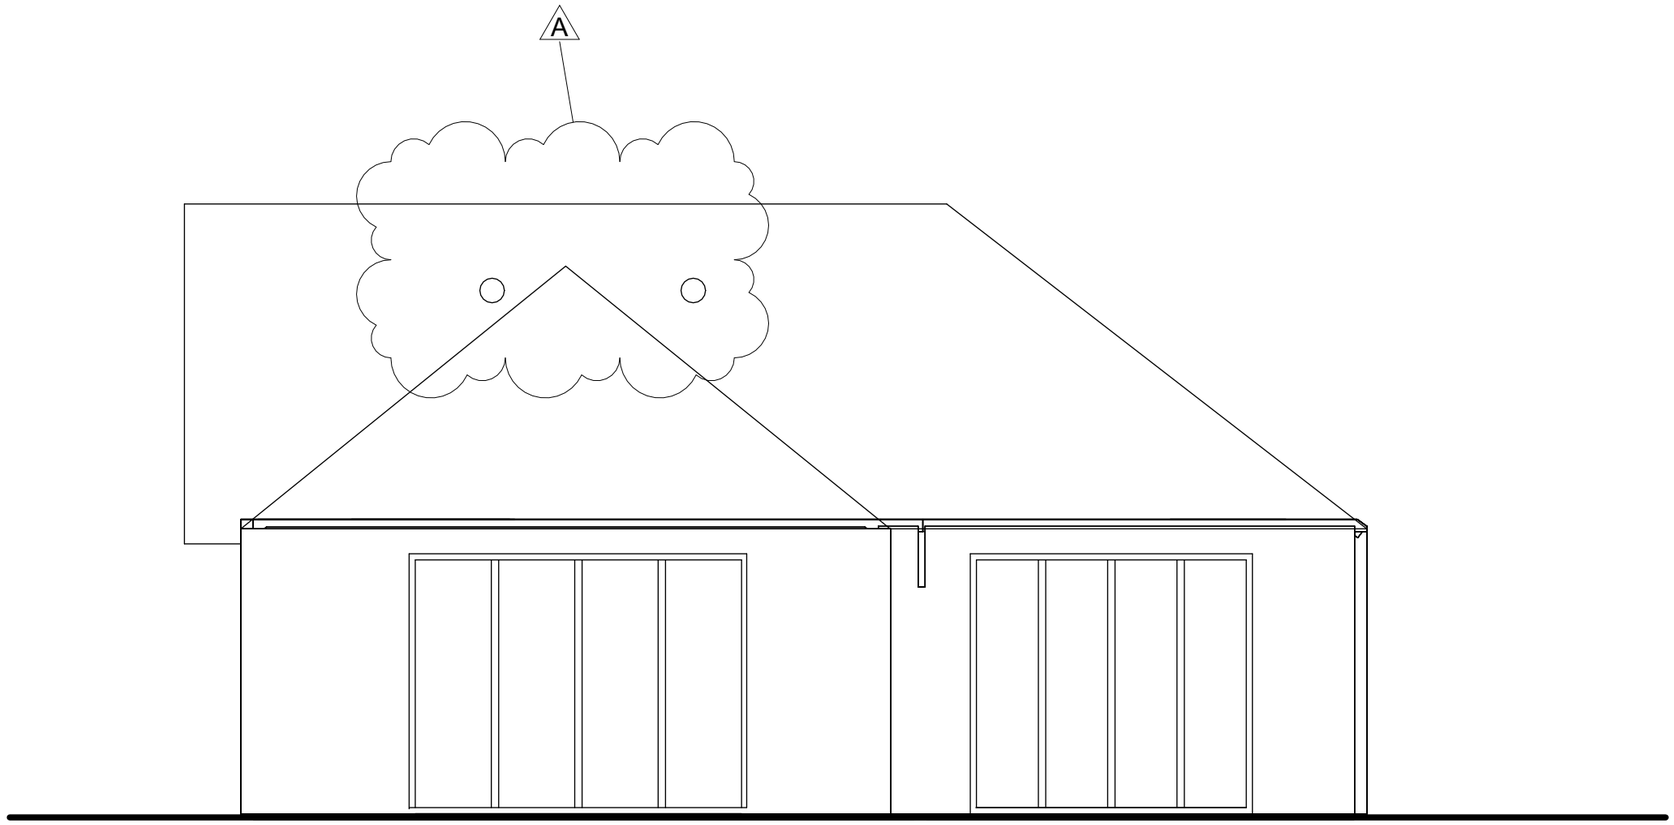

PROPOSED REAR ELEVATION (NORTH)

1 : 50

1 : 50
0 1 2 4m

No.	Description	Date
A	Revision from previous designer - 2 x 200mm diameter tubes	26.09.23

PUC Architecture

PROJECT
54 Henty Rd, Worthing BN14 7HF

SHEET
PROPOSED ELEVATION

Owner

Date
26.09.23

Scale (@ A3) - 1 : 50

Drawn by
RC

DRAWING NUMBER
Proposed Side Elevation

REV
A

Checked by
JG