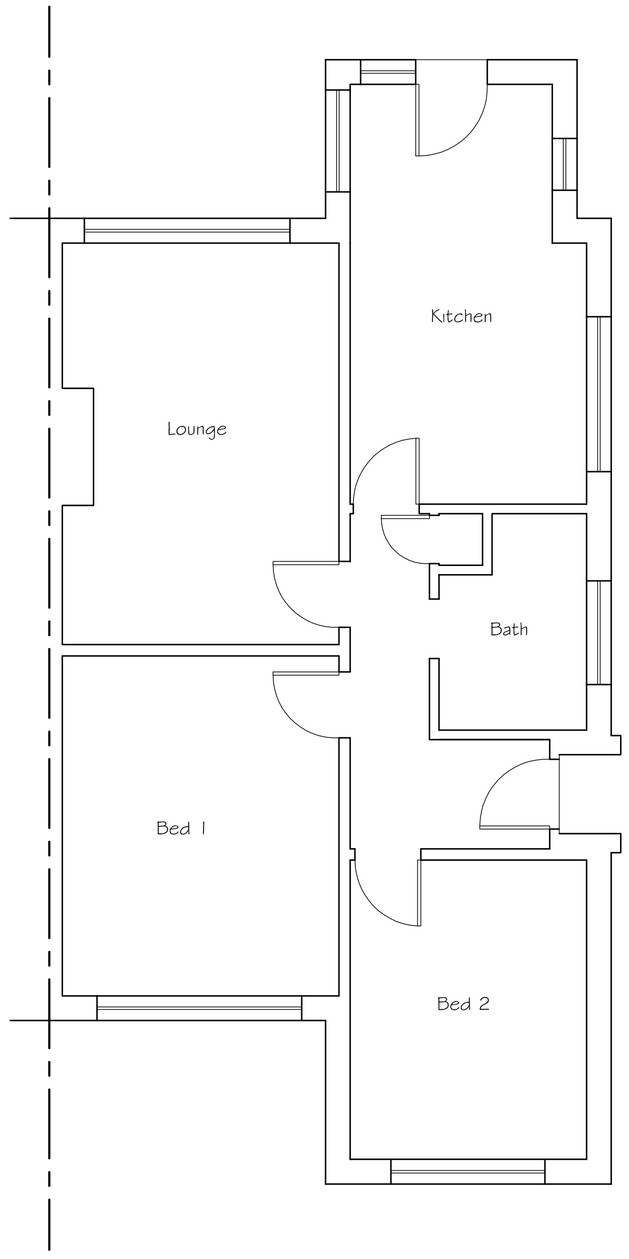

Existing Ground Floor Plan

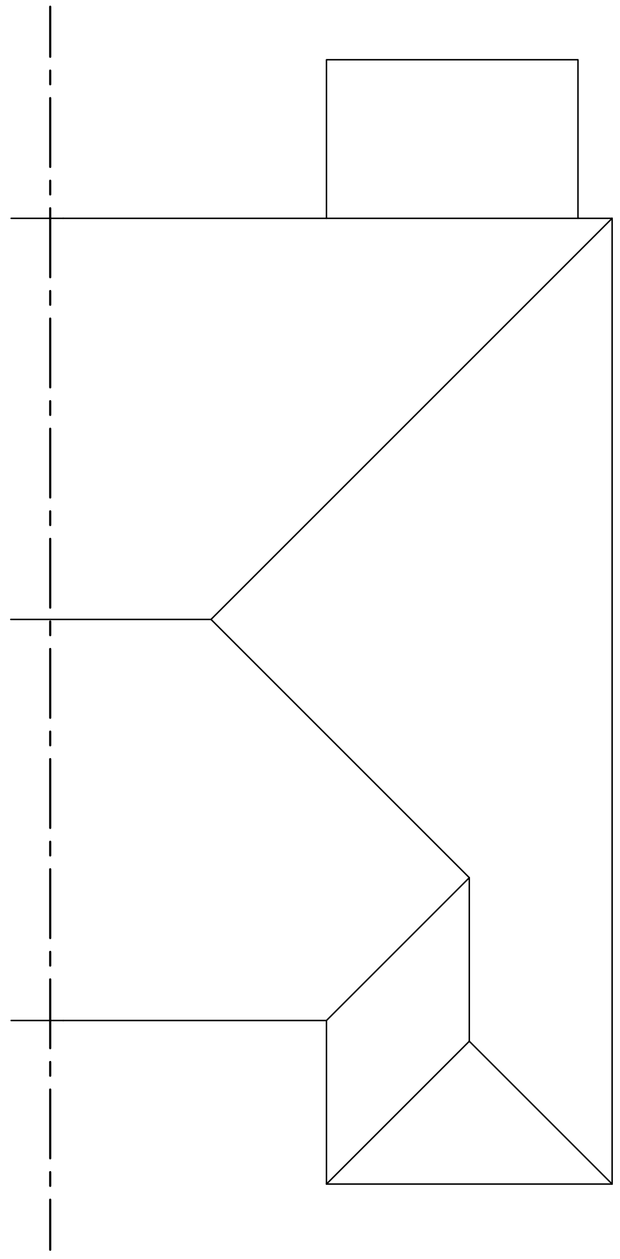

Existing Roof Plan

0 0.5 1 2 3 4 5 6 7 8 9 10

SCALE 1:50

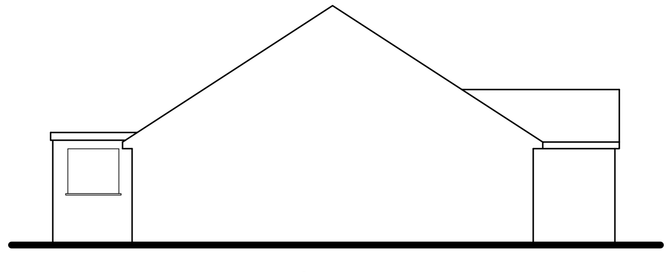

Existing Side (North) Elevation

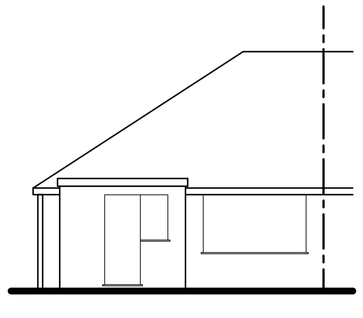

Existing Rear (East) Elevation

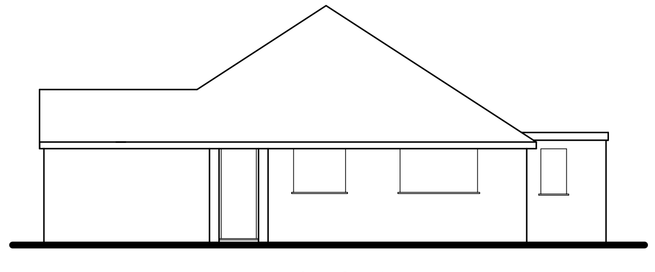

Existing Side (South) Elevation

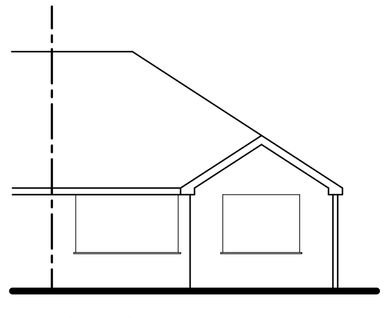

Existing Front (West) Elevation

0 0.5 1 2 3 4 5 6 7 8 9 10

SCALE 1:100

Tony Rogers
Building Consultants
Address: 40 Dawn Crescent, Upper Beeding
West Sussex, BN44 3WH
Telephone: 01903 815225 Fax: 01903 815225

Rev.	Date:	Revision Description:

Client: Mr J Bidwell

Address: 70 Crown Road
Shoreham
West Sussex
BN43 6GE

Project: Proposed room in roof with hip to gable and rear dormer

Scale: 1:50 1:100
Paper Size A1

Date: April 2019

Drawing No: 19/1360/01

Drawn By: AWR

Revision: