
Rev	Date	Amendment	Initial

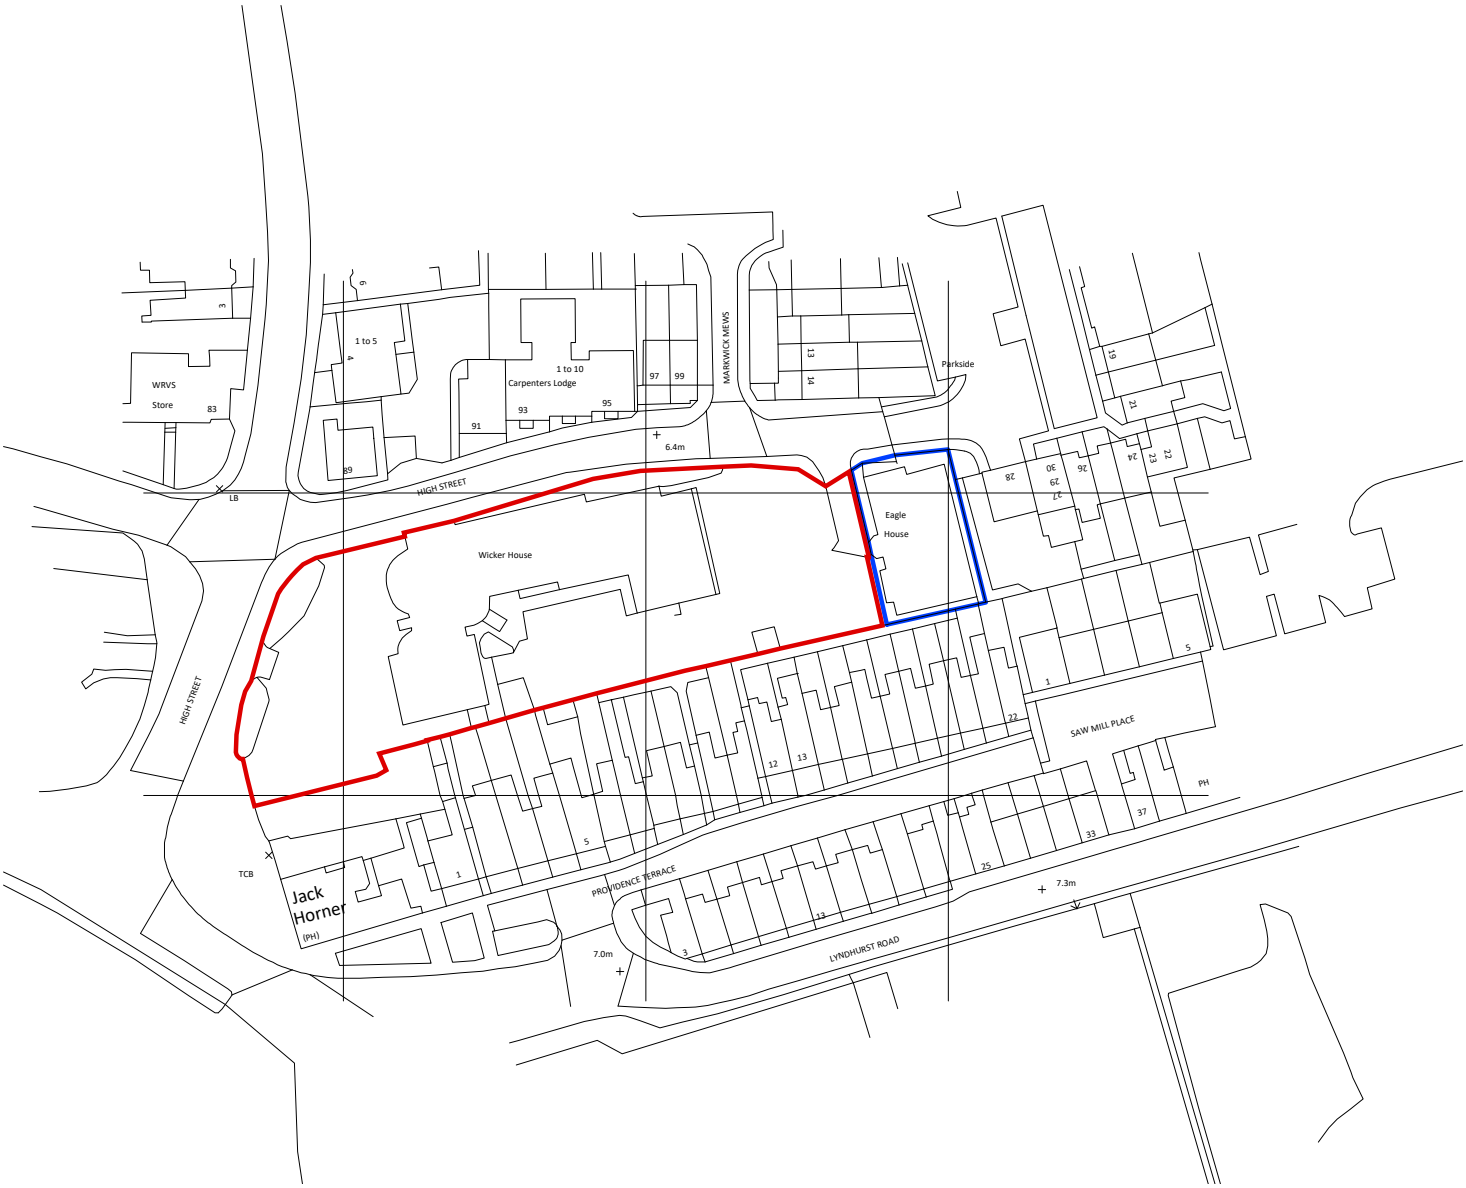

Project:

Wicker House
High Street
Worthing

Drawing:

Site Location Plan

Drawing No - Revision:
2410-W-001-SLP

Drawn By: GS

Checked By: GS

First Issue: August 2024

Scale: 1:1250@A4

0 12.5 25 37.5 50

metres

Card Ref: