

1.




This drawing remains copyright of Challinor Hall Ltd and may not be reproduced or copied without consent in writing.
2.

Do not scale drawing use figured dimensions only.
3.

Any discrepancies between site and drawings to be reported to Challinor Hall Ltd
4.

Read in conjunction with all relevant structural and mechanical & electrical engineers drawings.
5.

Dimensions critical to proposed building works must be checked on site before building works commences.

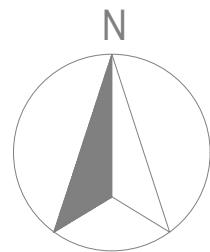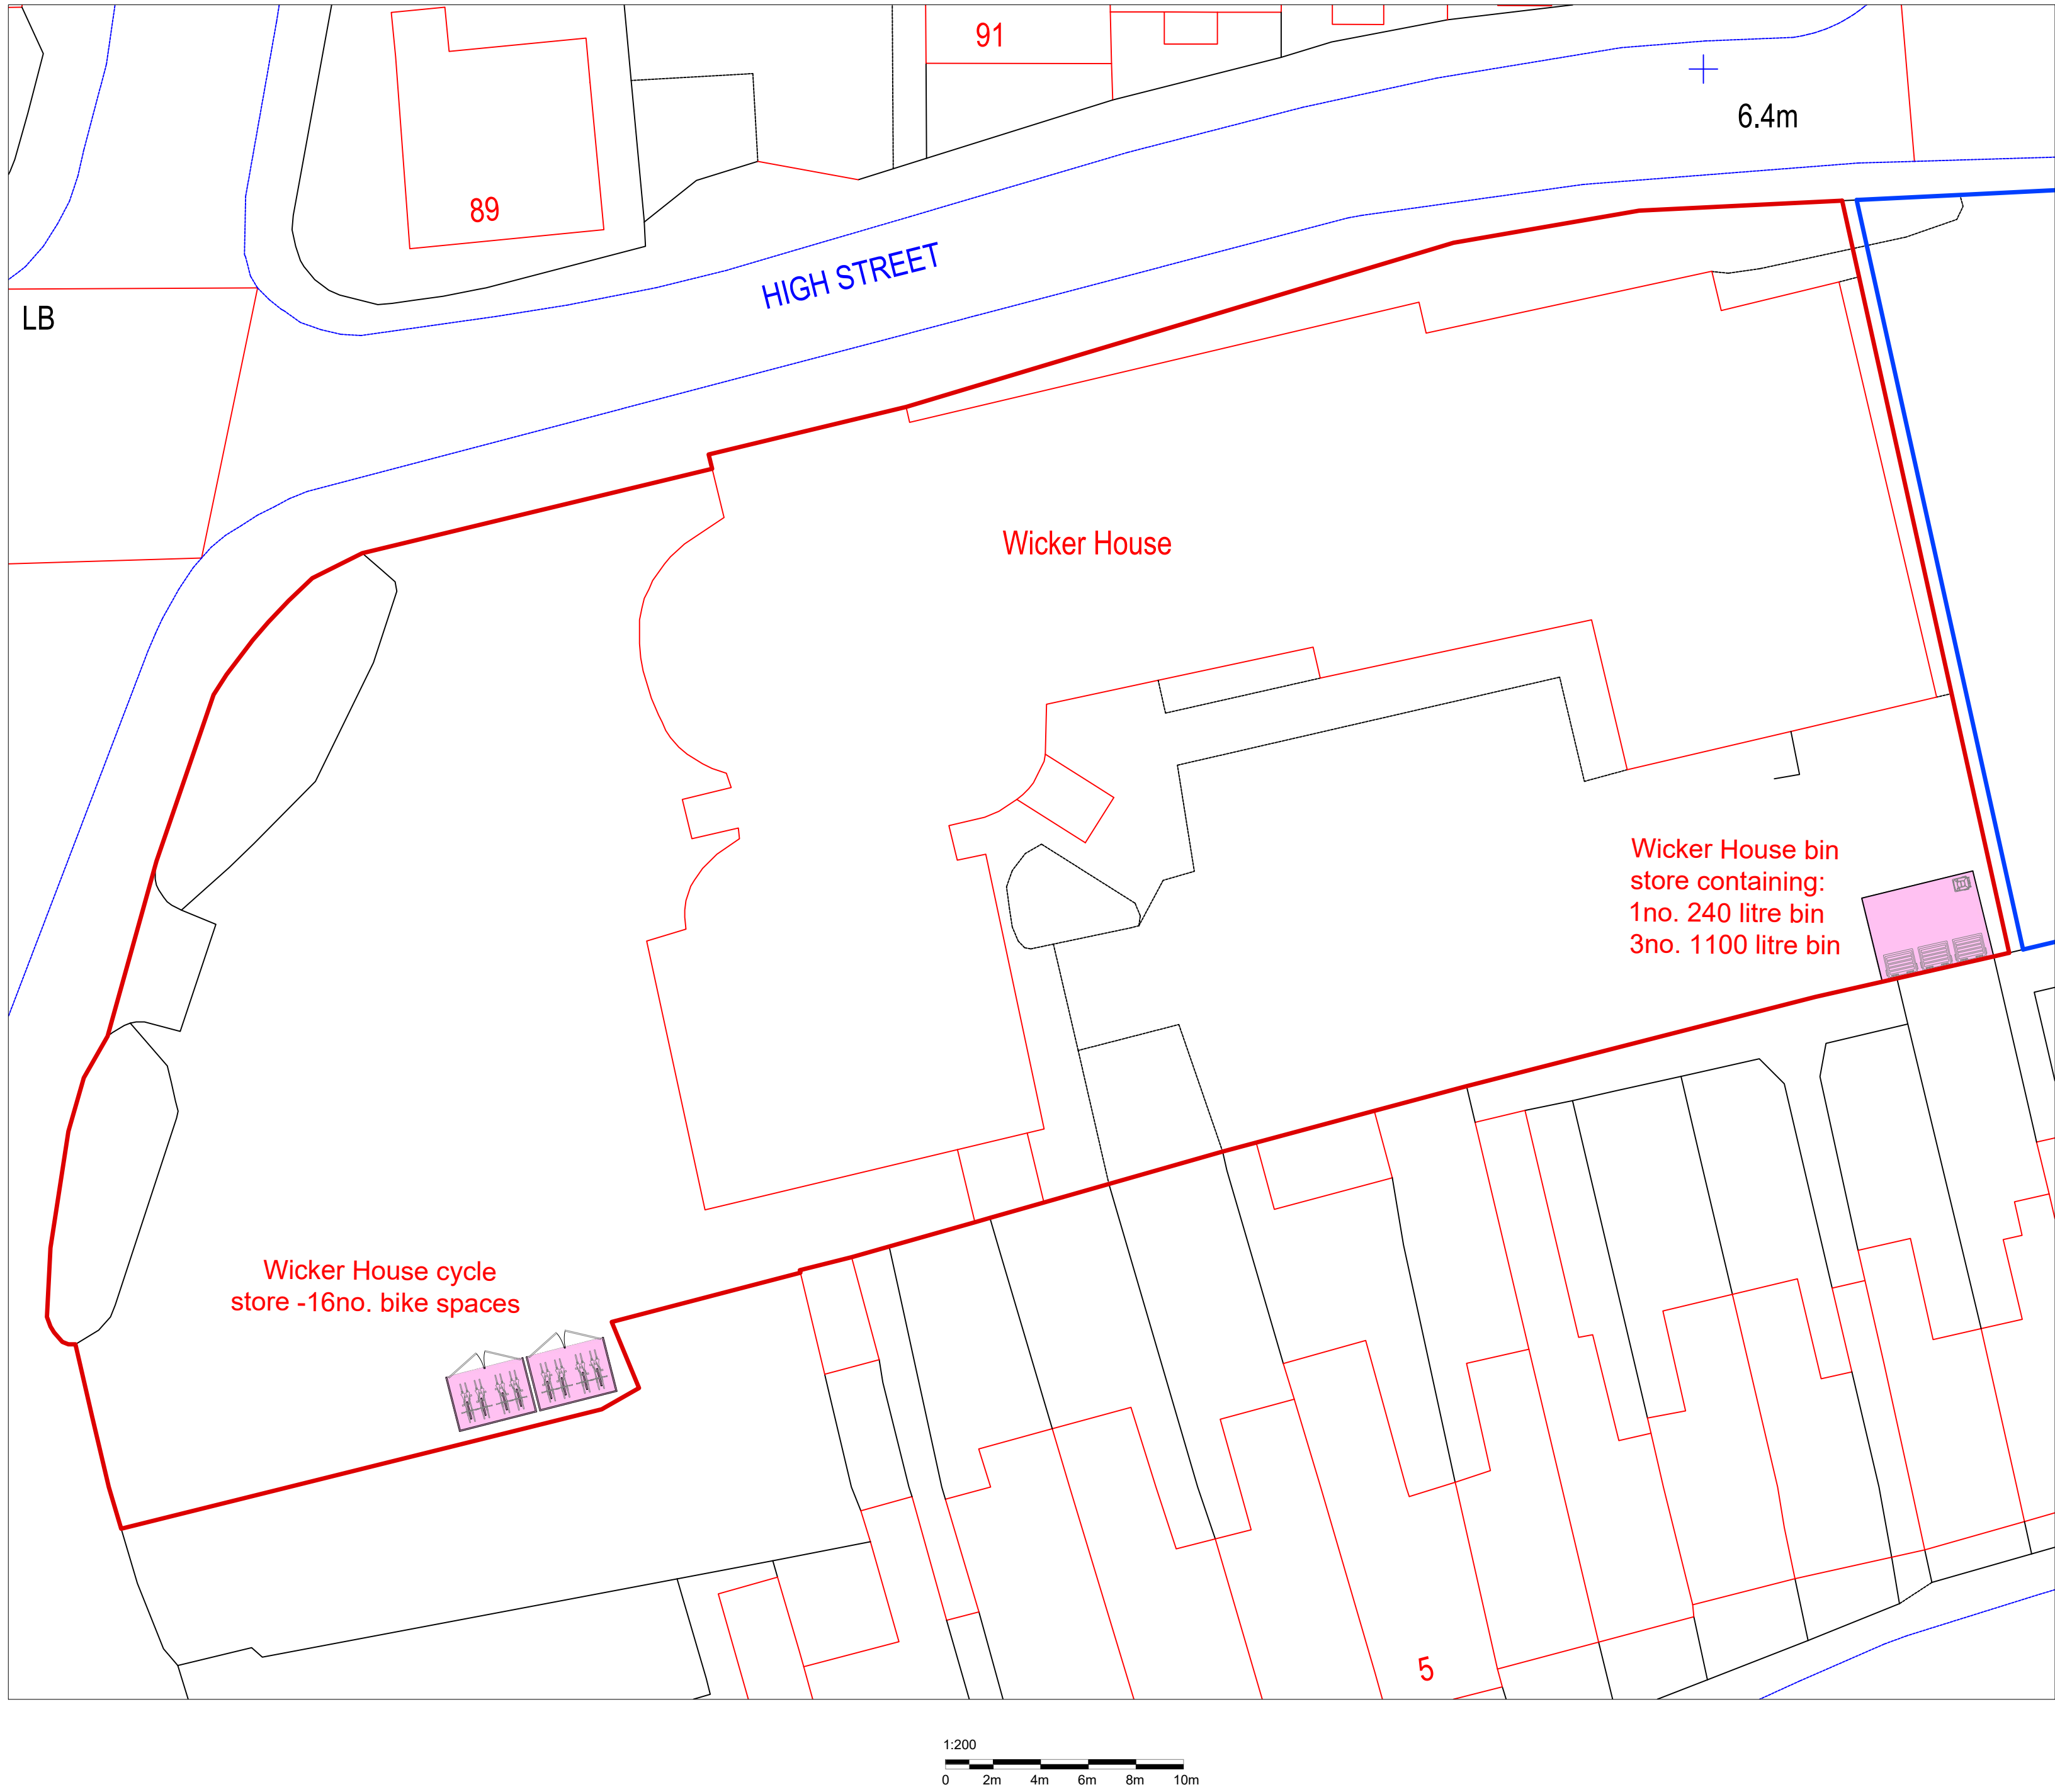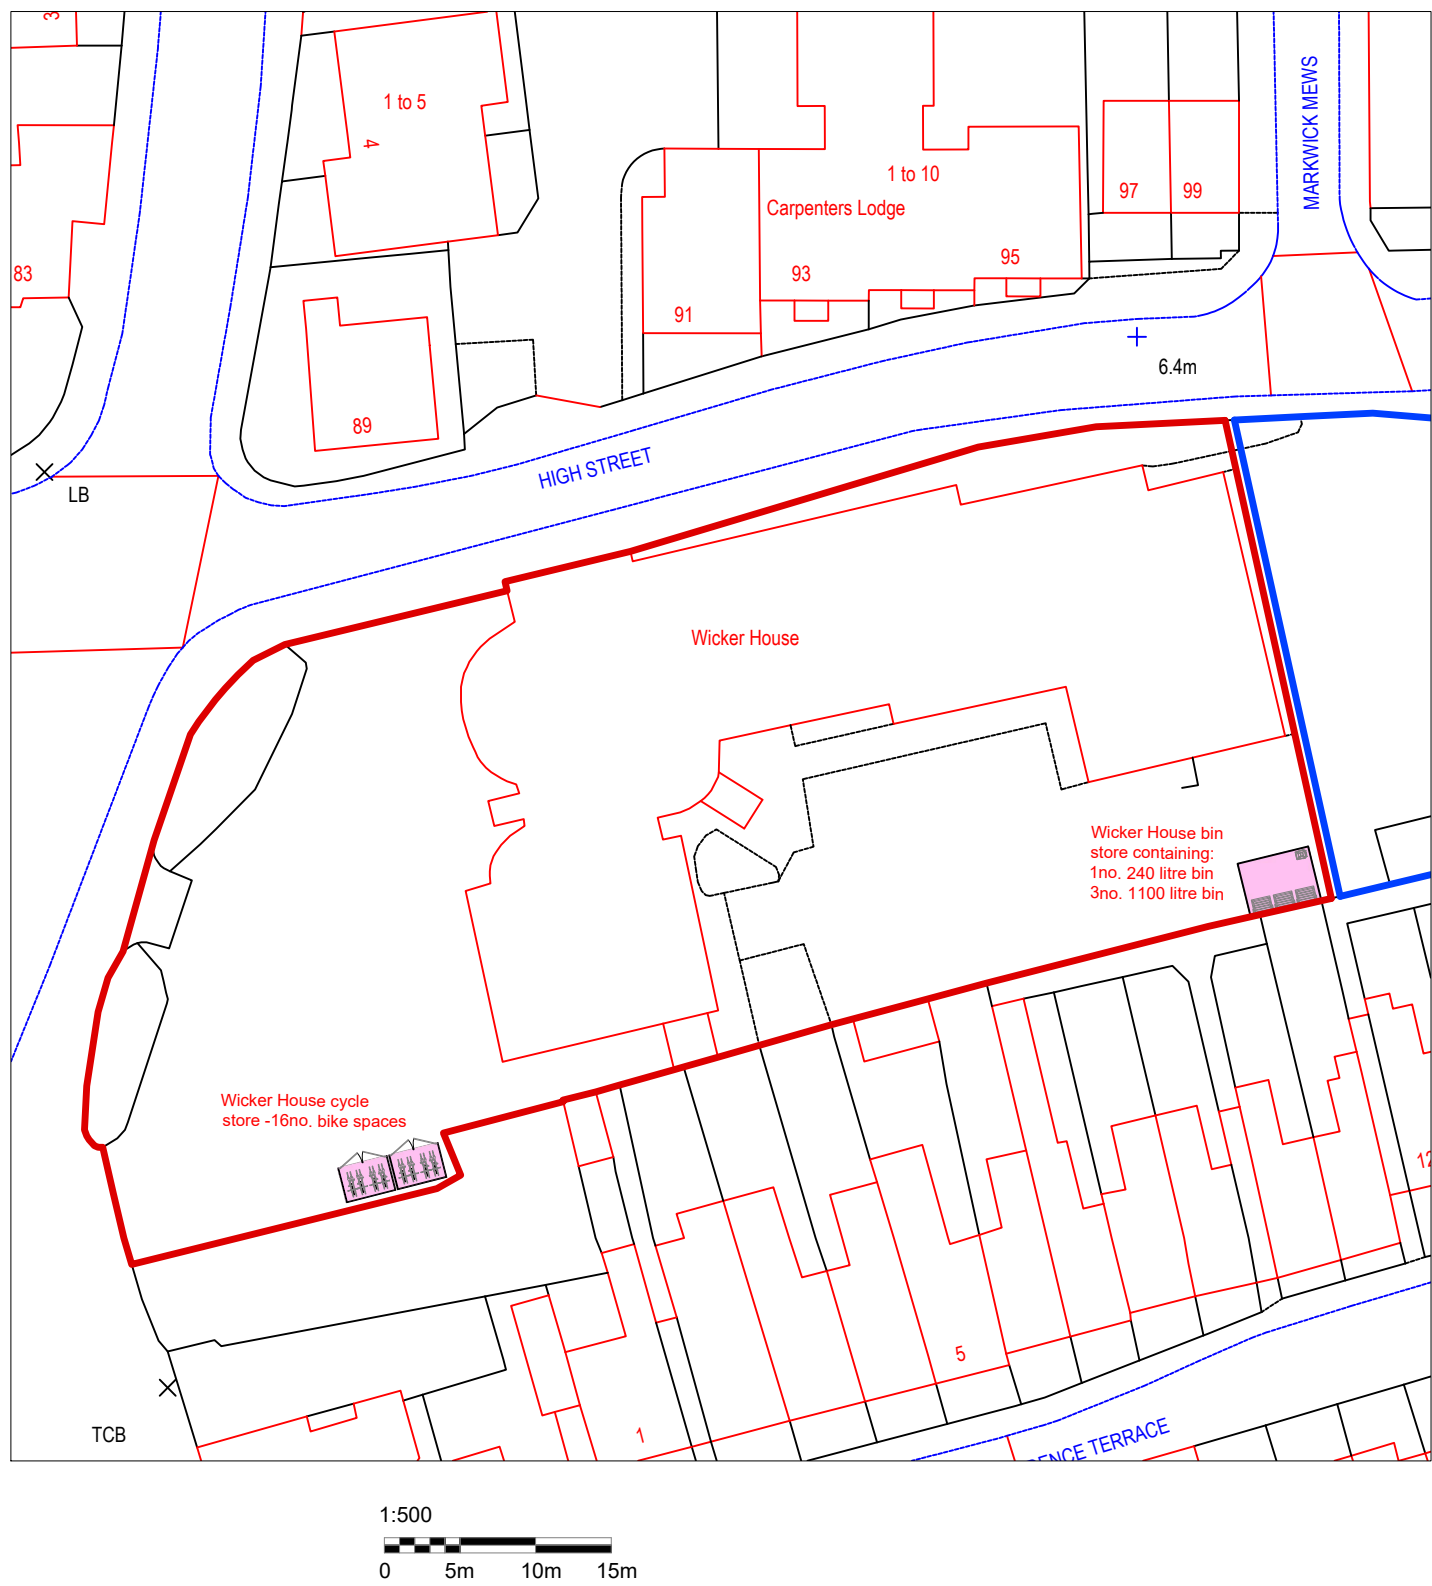

rev.	date	amendment
Client		
Village Green UK Ltd		
Project Address		
Wicker House, High Street, Worthing, BN11 1DJ		
Project		
Change of use from offices to create 29no. self-contained flats		
Drawing Title		
CYCLE PARKING AND BIN STORAGE PLAN (CONDITION 4 & 5)		
Stage		
APPROVAL OF CONDITIONS		
Issue Date		Project No.
24.04.2026		2530W
Scale	Drawing No.	Rev.
1:500 & 1:200 on A1 paper	30	

CHALLINOR HALL
architecture