
PLAN TM 2
Scale approx 1:50



INDICATIVE front elevation

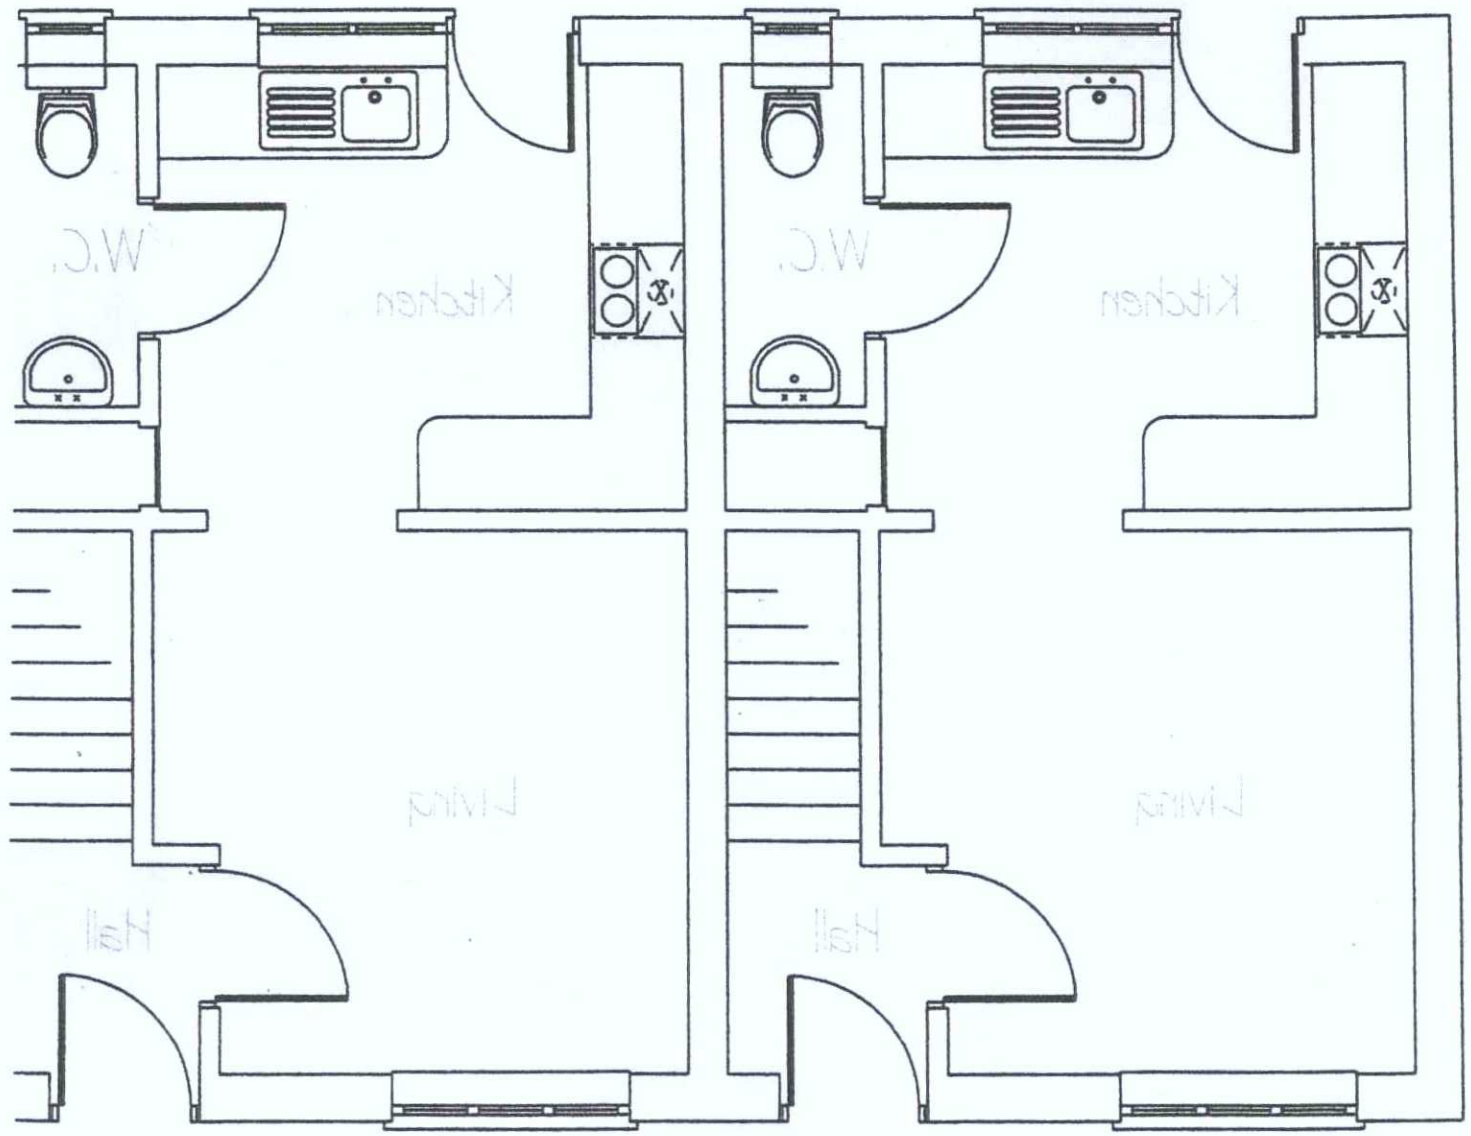

INDICATIVE ground floor layout