

Proposed Side South Elevation @ 1 : 100



Proposed Front East Elevation @ 1 : 100

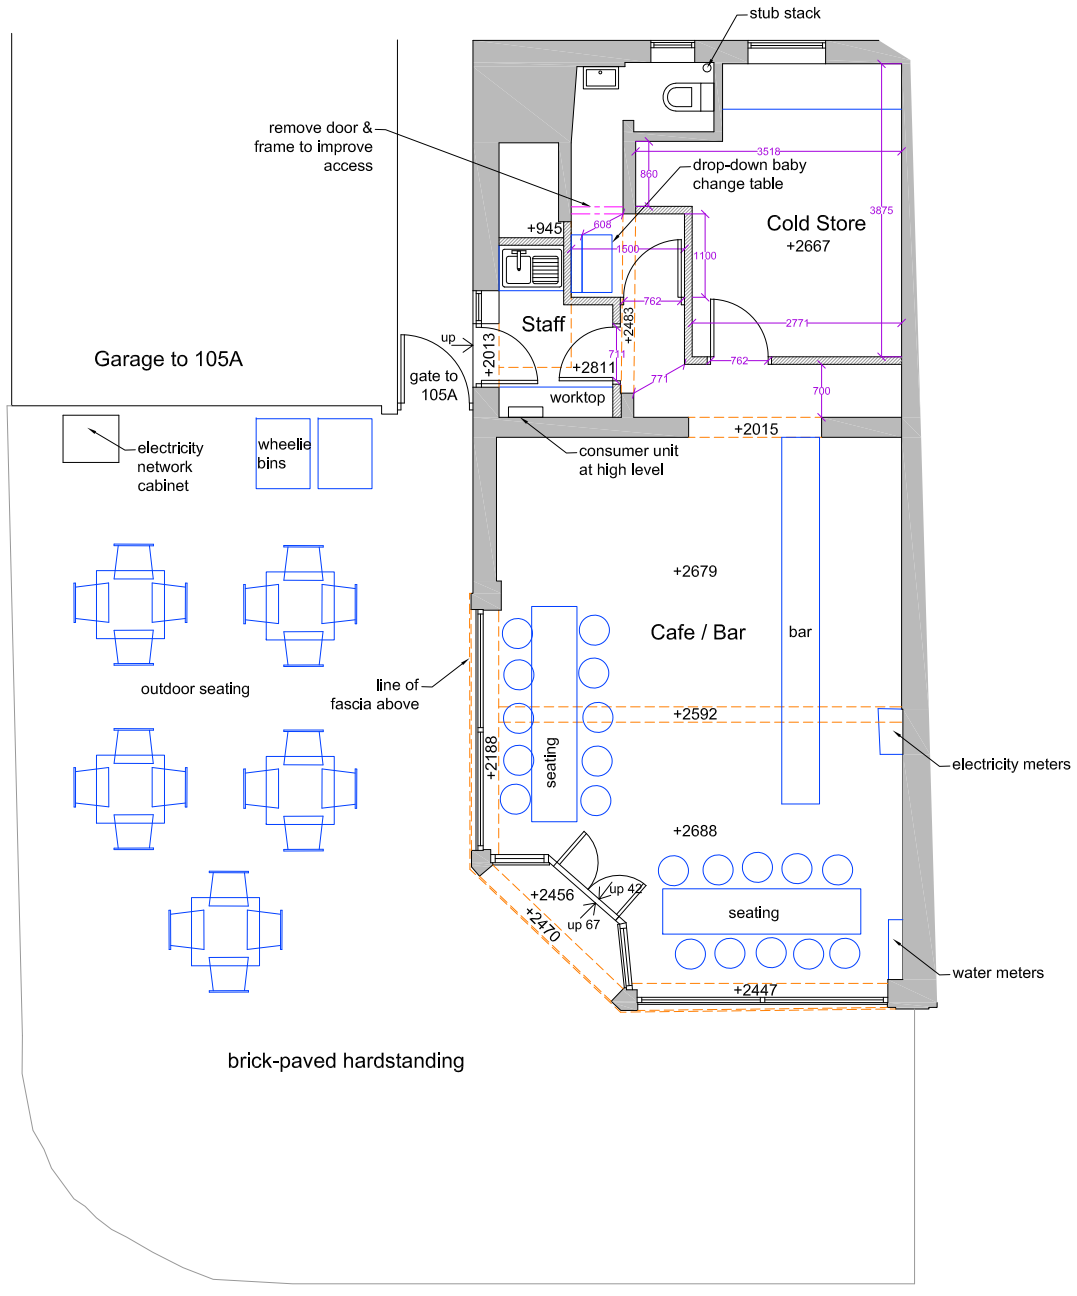

Proposed Ground-Floor Plan @ 1 : 100

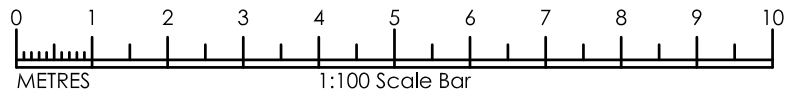

This drawing is copyright and may not be copied or reproduced without the written consent of Finola Brady Architectural Services.

The contractor is responsible for setting out and must check all levels and dimensions prior to work being put in hand.

This drawing should not be scaled. Only written dimensions are to be taken in respect of this project.

The designer is to be immediately notified of any suspect omissions or discrepancies.

Rev.	Date	Description	
A	15.07.24	Outdoor seating added	FB

Finola Brady
Architectural Services
TEL 07960 235756 www.fbarchitectural.co.uk

Site Location :	106 South Farm Road, Worthing, BN14 7AX	
Project Name :	Change of Use at Ground Floor	
Drawing Name :	Proposed Plan and Elevations	
Drawing No:	FB24-0406 PL01-A	Scale : 1 : 100 @ A3
Date :	17th June 2024	