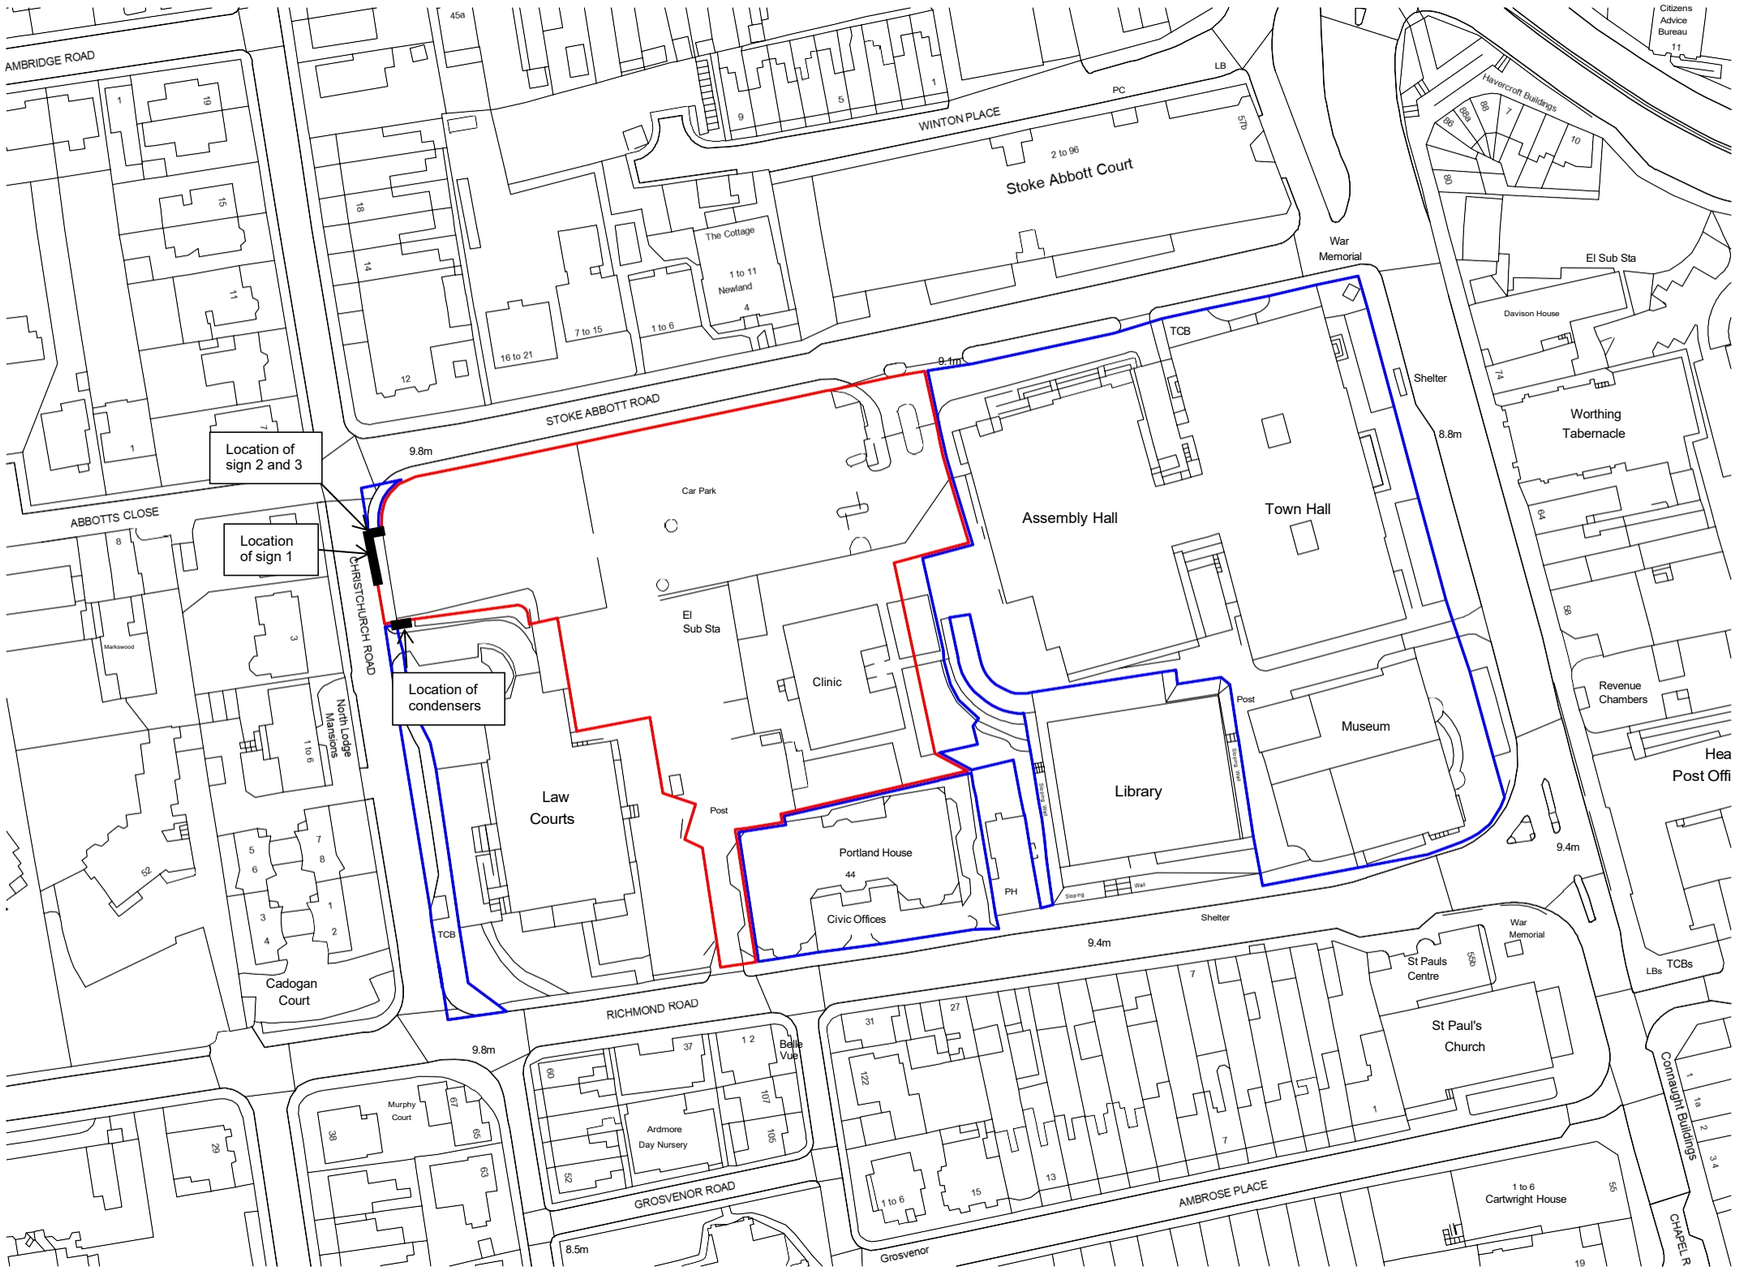


Notes

Key Plan

| Issue | Date | Notes | Drwn | Chkd |
|---|---|---|---|---|
| P1 | 12.05.20 | For Planning | AJ | MS |

N

Project
Worthing Borough Council
Worthing Integrated Care Centre

Drawing
Site Location Plan

Scale
1:1250 @ A1

Job n°_Originator_Volume_Level_Type_Role_Number
2843-APLB-ZZ-ZZ-DR-A-1000

Rev
P01

Suitability_Status
S2 For Planning

0 20 30 40 50 M

© ArchitecturePLB – do not scale (except for Planning purposes)

For CDM information refer to the ArchitecturePLB Hazard Elimination and Residual Risk Register. Notes on this drawing refer only to items where a Residual Risk can be clearly linked to a specific item. As recommended within HSE's 'Industry Guidance for Designers' document, notes do not include generic risk information which must be considered by the relevant contractor.

50 Southwark Street
London SE1 1UN
Telephone 020 7940 1888

St Thomas Street
Winchester SO23 9HD
Telephone 01962 842 200

www.architectureplb.com

Architecture PLB