

Proposed elevations 1:100

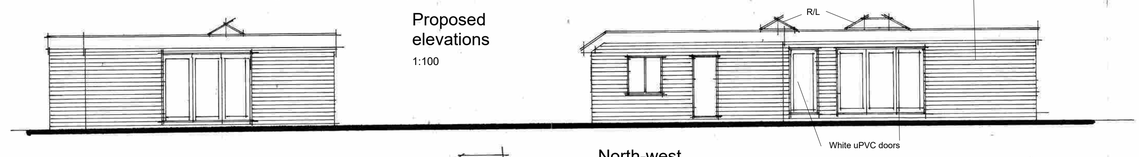

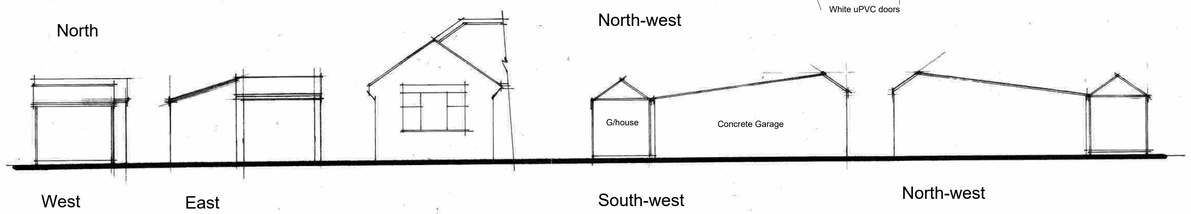

Existing elevations 1:100

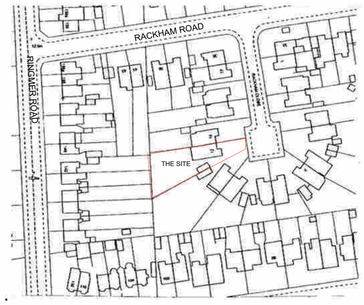

Site plan 1:1250

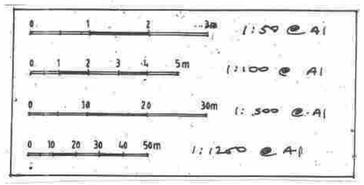

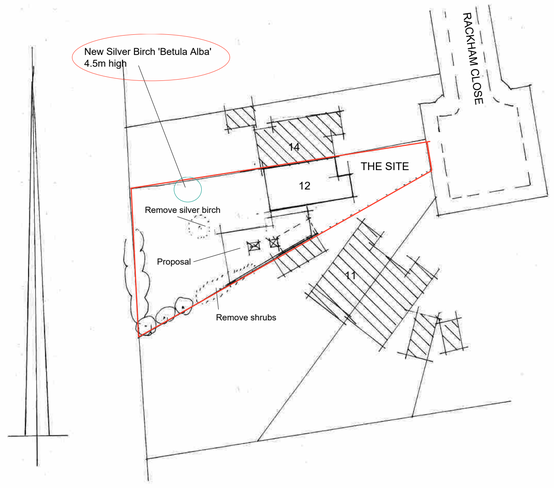

Block plan 1:500

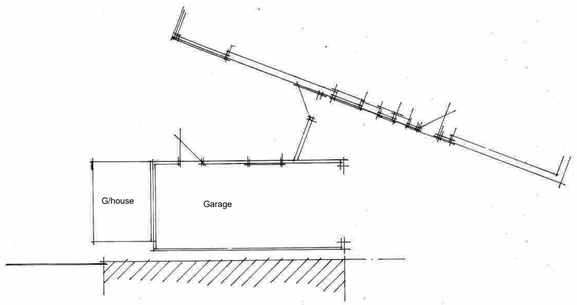

Existing plan 1:100

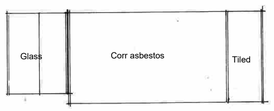

Existing roof 1:100

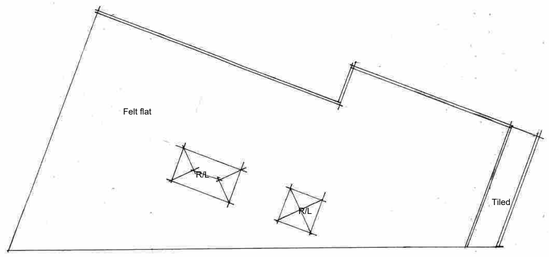

Proposed roof 1:100

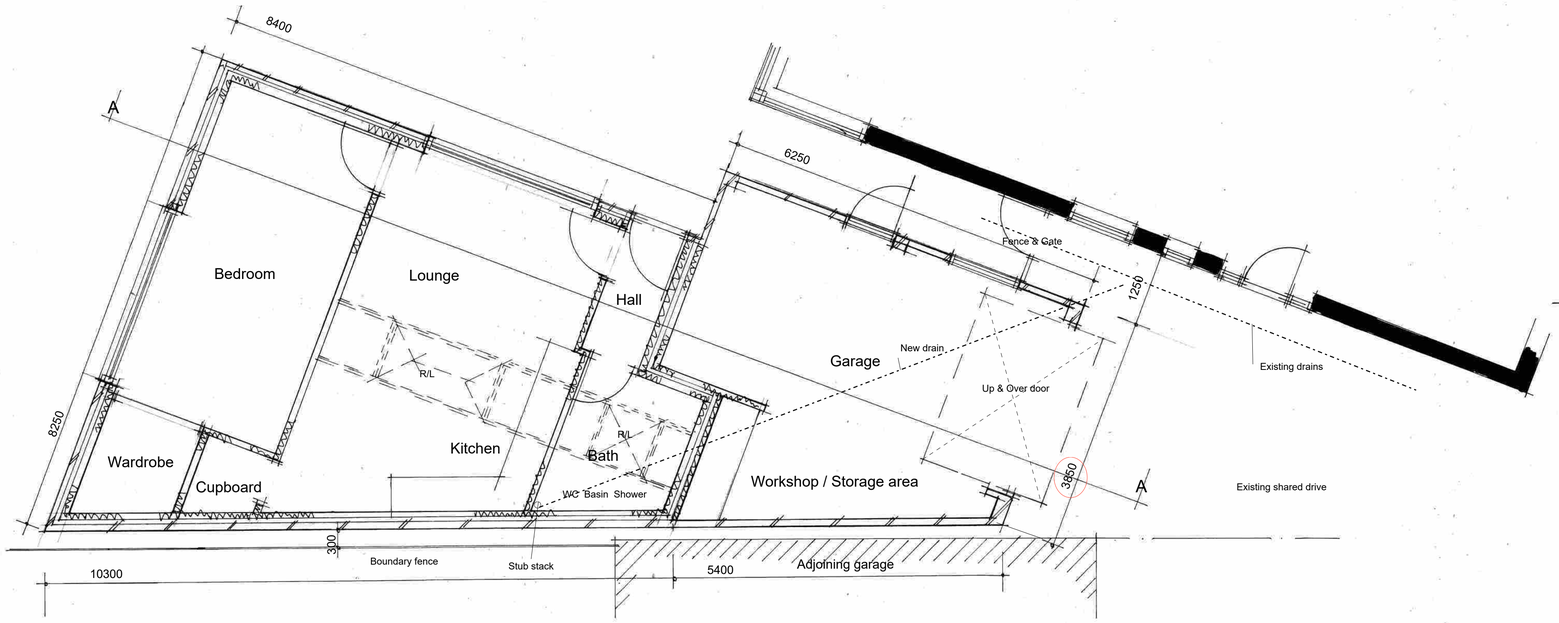

Plan 1:50

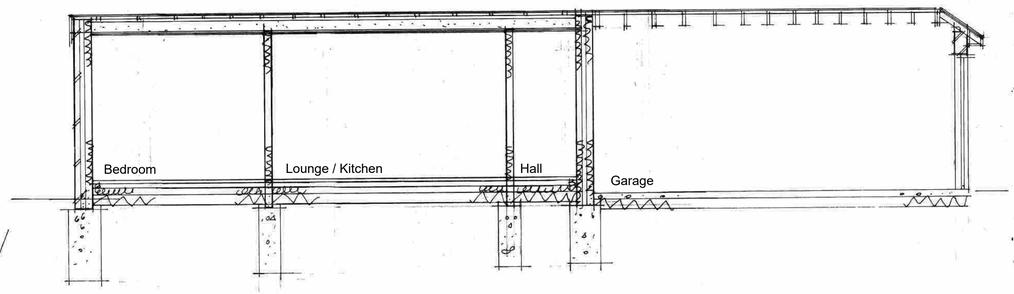

Section AA 1:50

AJ SALTER & SON
Architectural Technicians
and Surveyors
50 WINDSOR ROAD, WORTHING,
WEST SUSSEX, BN11 2LY
Tel/Fax: (01903 209496)
E-mail: ajsalterandson@hotmail.com

C			
B			
A	Garage dimension and block plan amended	Aug 24	IS
Client	Mr & Mrs Clark		
Address	12 Rackham Close : Worthing		
Drawing	PROPOSED RELATIVES ANNEXE	No.	2224:1 A
Scale	1:50 1:100 1:500 1:1250	Drawn IS	Date JUNE 24