



ORIGINAL
PLANNING
PERMISSION

Please see
also D23/16
(Neg)

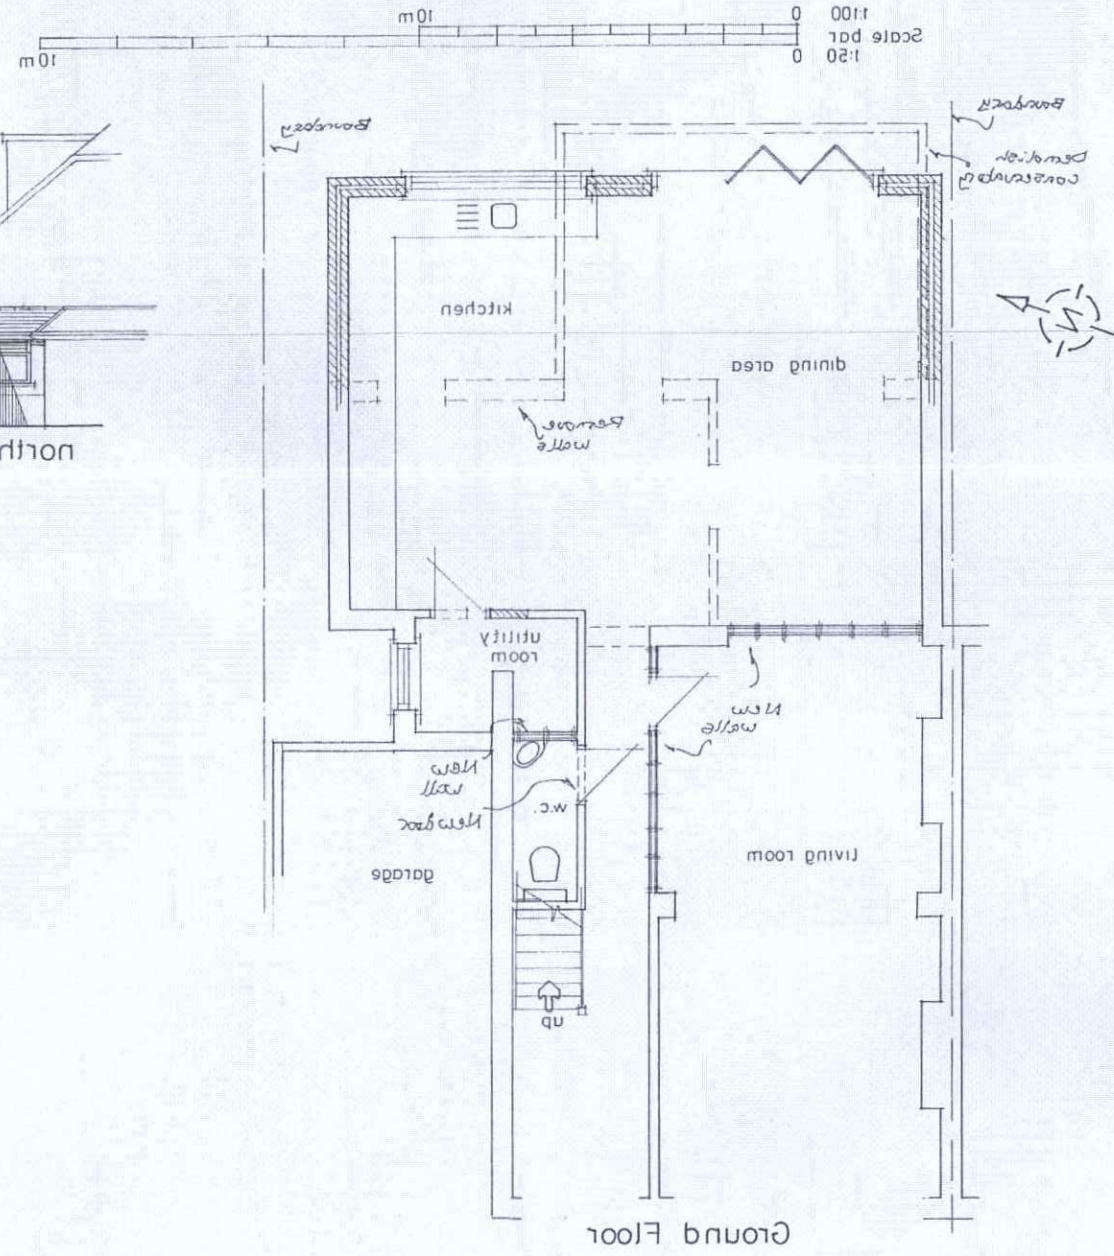

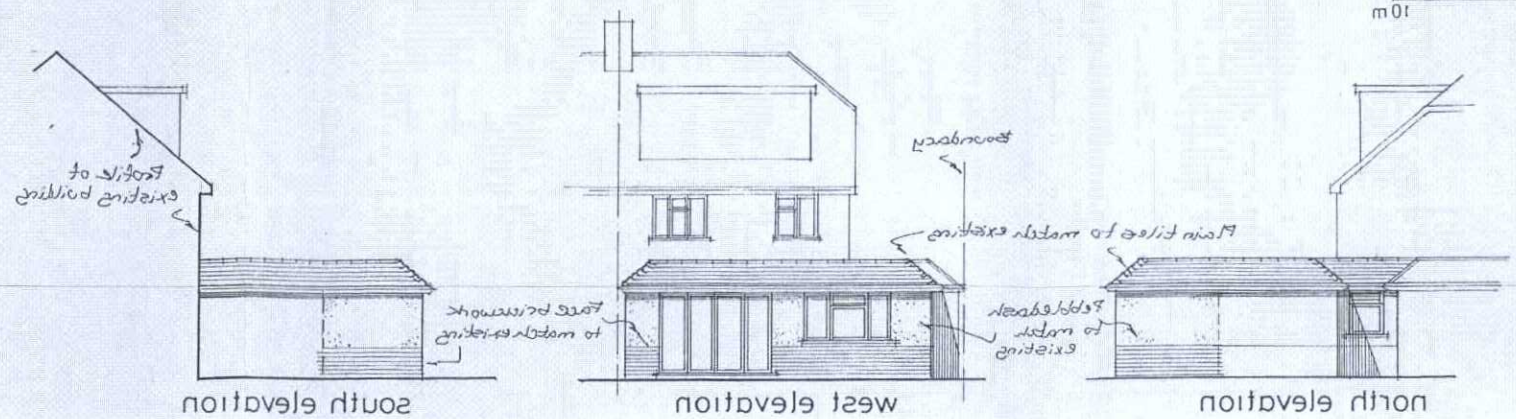

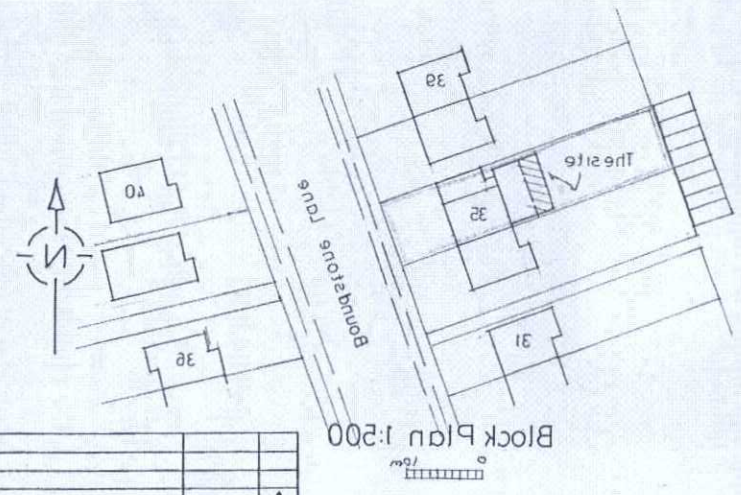

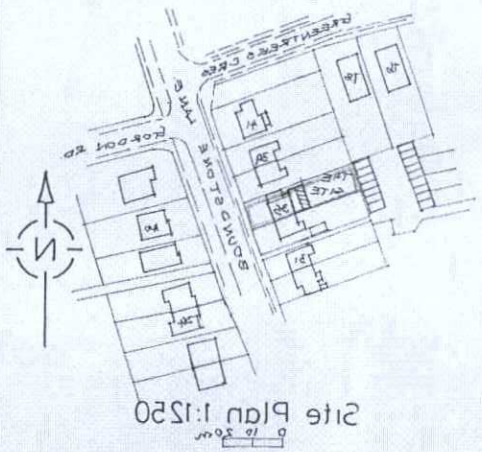

Rev.	Date	Revisions
A		

© copyright

ADUR & WORTHING
PLANNING SERVICES

PLAN	AWDM/0423/16
DATE VALID	19 FEB 2016

Client
Mr& Mrs. Black

Job Title
Proposed Extension

Drawing Title
35 Boundstone Lane
Sompting

Scale 1:50 1:100

Date | Drawn by

Drg No. 474/01 | Rev.

841 x 594mm A1

19