
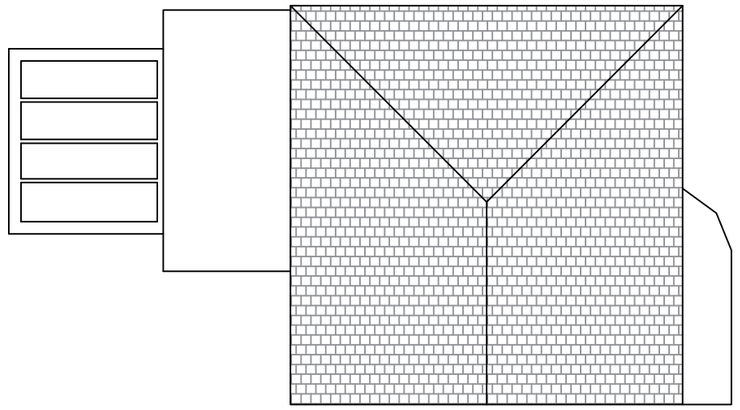


**EXISTING ROOF PLAN**

Scale 1:100

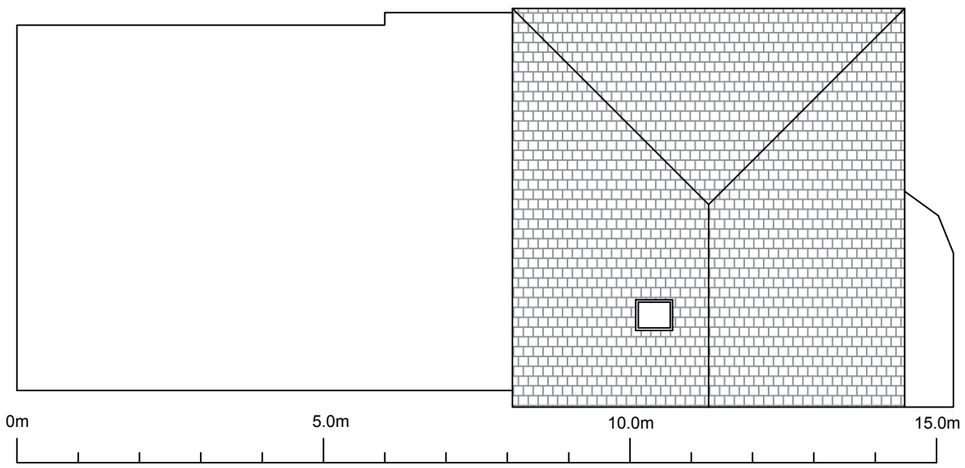


**PROPOSED ROOF PLAN**

Scale 1:100

ARTPRO CONSTRUCTION LTD
Interior Design & Project Management Services

66 Findon Road, Findon Valley West
Sussex, Worthing, BN14 0AE
Tel : 07847609708

Website : www.artproc.co.uk

CLIENT

Mohsen Mirkarimi

Bita BANIHASHEM

PROJECT

19, Bristol Avenue,
Lancing, BN15 8JN

DRAWING TITLE

Extg. & Prop. Roof Plan

| SCALE | DATE | DRAWN BY |
|---|---|---|
| A3 as noted | 02/09/2020 | A. Keyvanfar |

| DRAWING NUMBER | REVISION |
|---|---|
| 105- Rev A | - |