ADUR & WORTHING
PLANNING SERVICES

PLAN	AWDM/ 0395/15
DATE VALID	26 MAR 2015

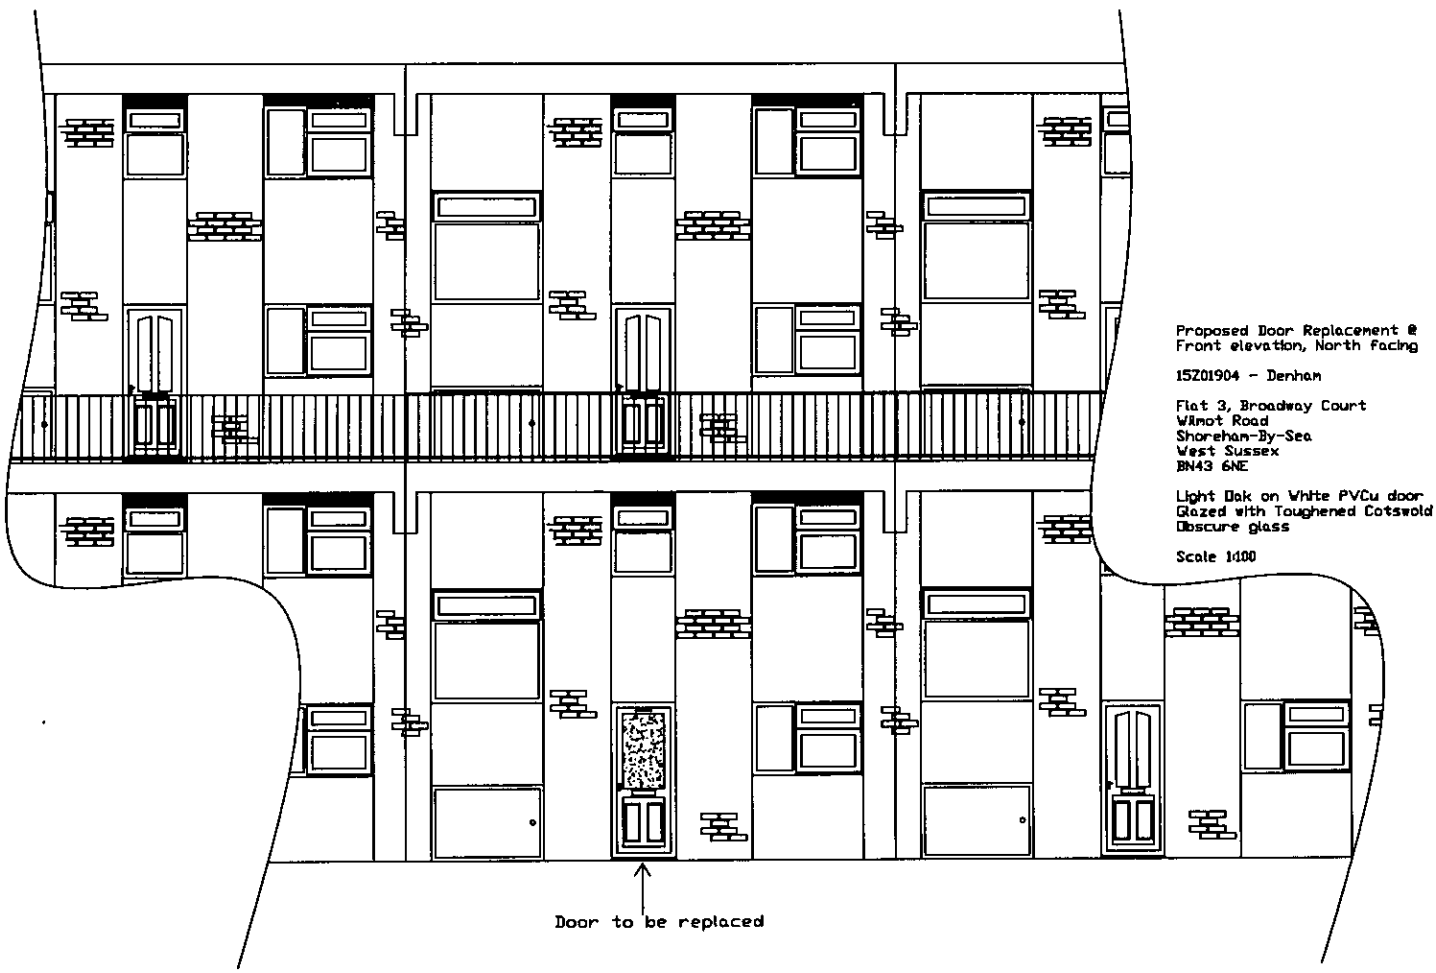

Proposed Door Replacement @
Front elevation, North facing

15Z01904 - Denham

Flat 3, Broadway Court
Wilmot Road
Shoreham-By-Sea
West Sussex
BN43 6NE

Light Oak on White PVCu door
Glazed with Toughened Cotswold
Obscure glass

Scale 1:100