

DO NOT SCALE FROM THIS DRAWING

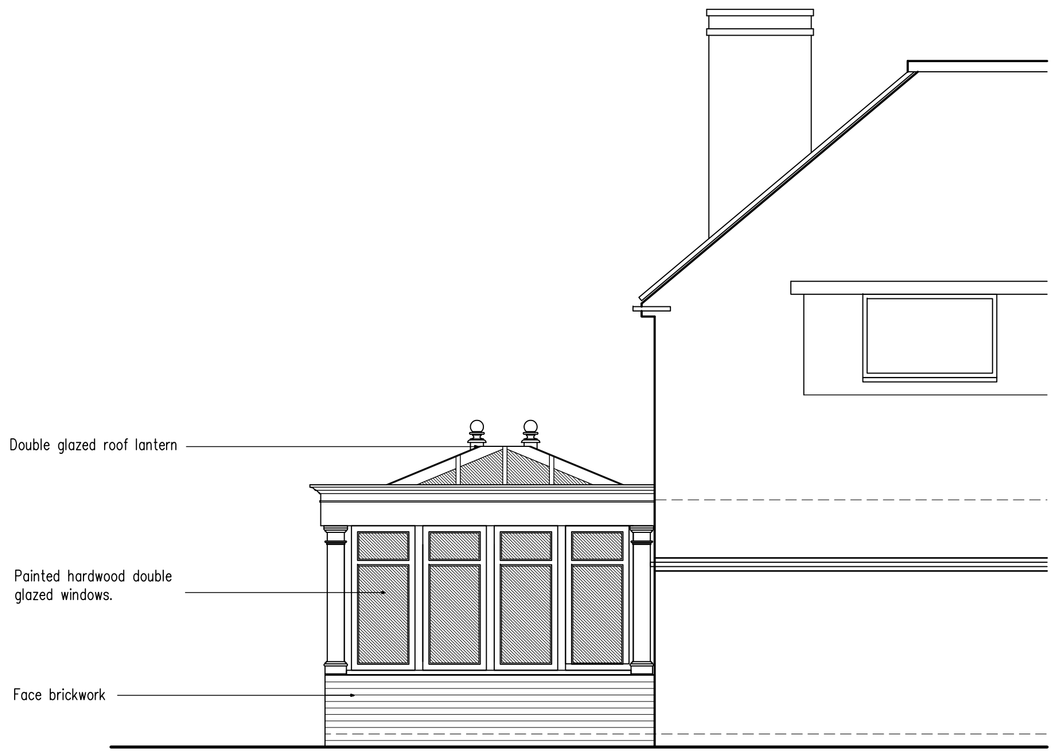


North Elevation

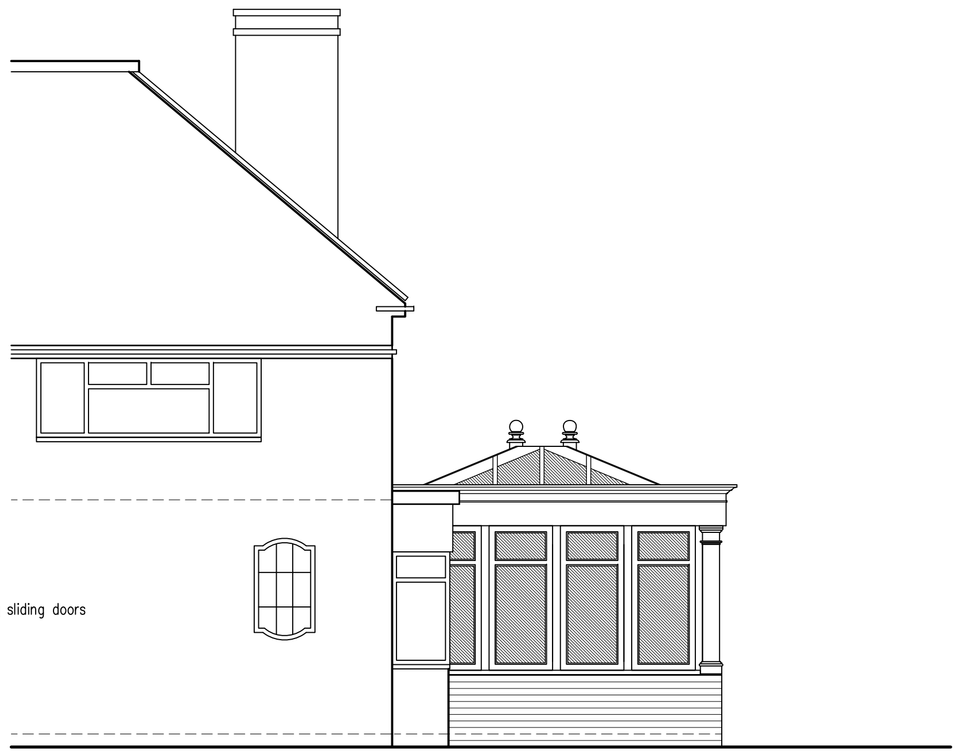


East Elevation



South Elevation

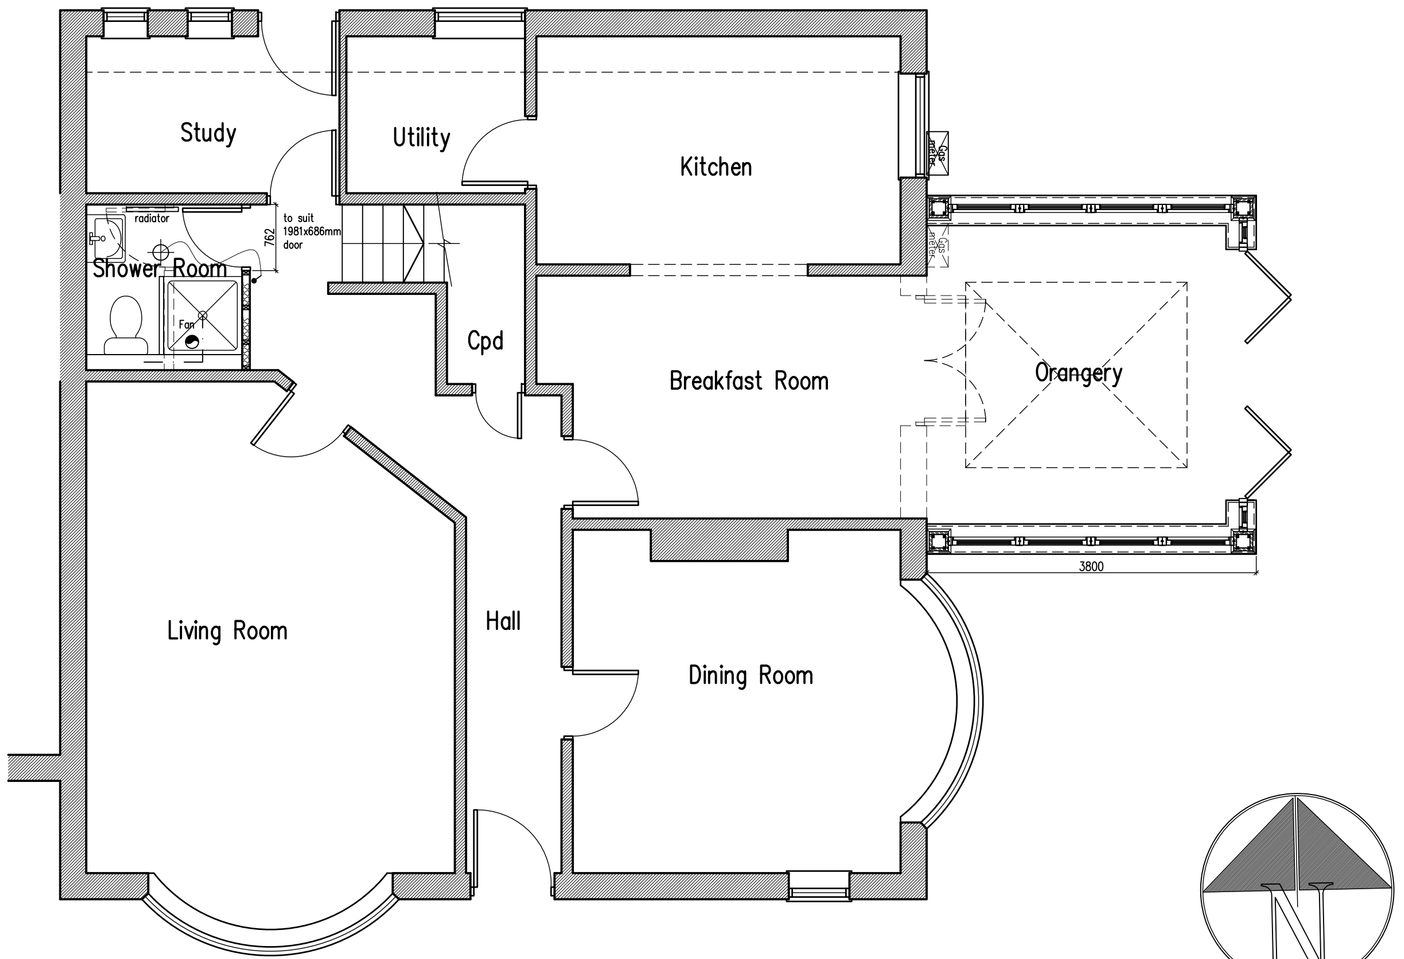

Proposed Ground Floor

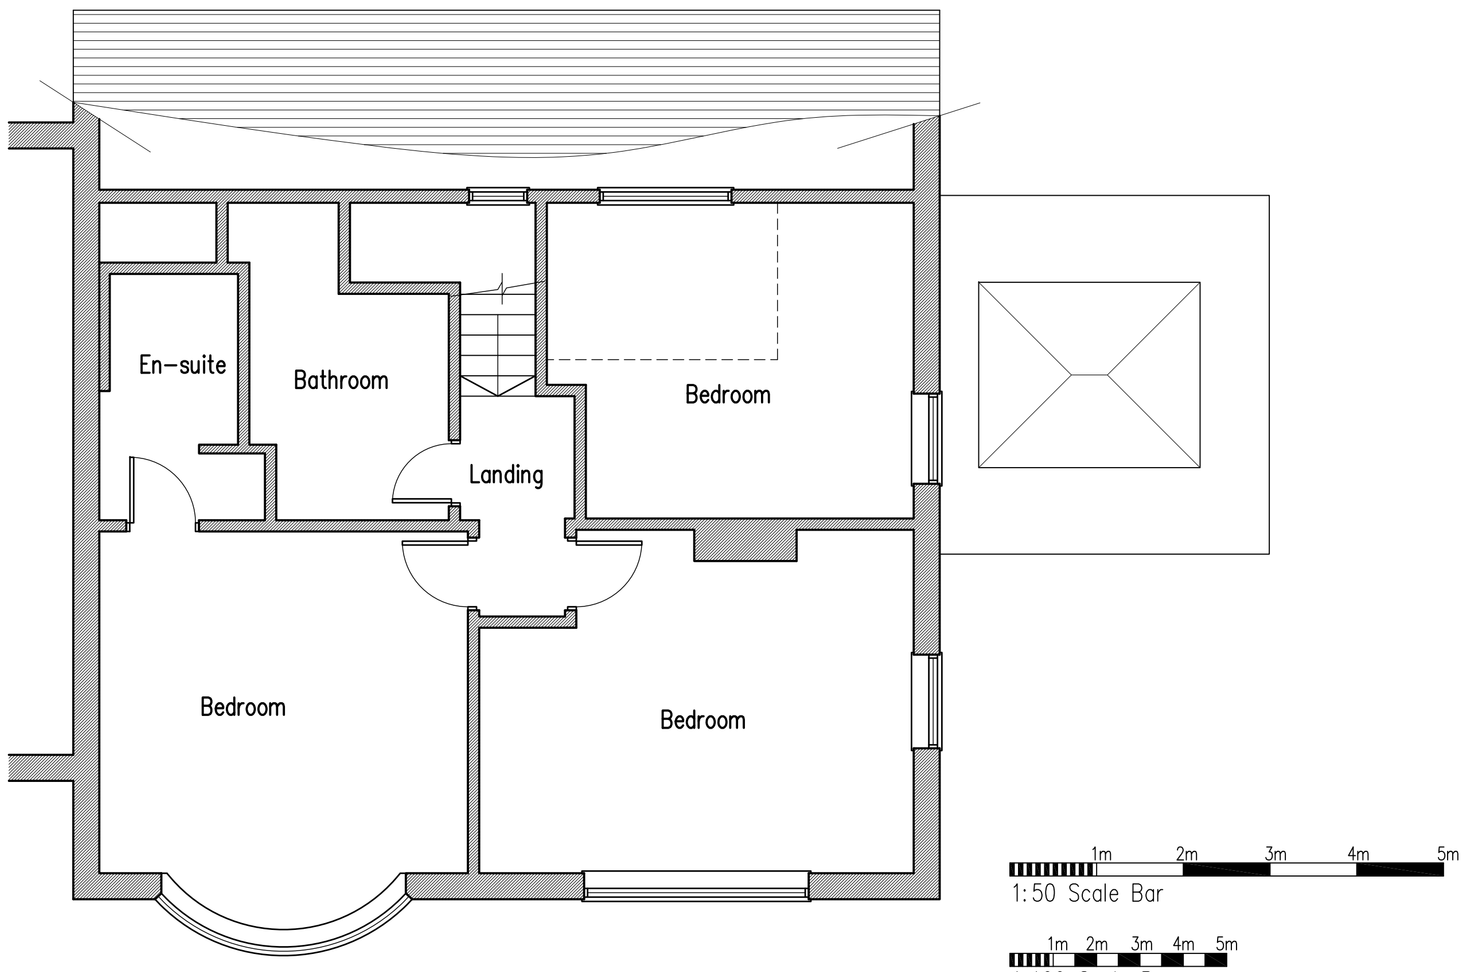

Proposed First Floor

B	30.04.10	Amended to suit planning officers comments
A	22.03.10	Orangery doors changed to folding sliding

Proposed Orangery At: 43 Buckingham Road, Shoreham-by-Sea, West Sussex

RJA Planning & Building Consultants Ltd.
16 Greenacres
Shoreham-By-Sea
West Sussex
BN43 5WY

t/f: 01273 467297 mob: 07971 375739
e: rex.adams@ntlworld.com

PROJECT: 43 Buckingham Road, Shoreham-by-Sea, West Sussex

DRAWING TITLE: Proposed Floor Plans & Elevations

CLIENT: Mr. Porteous & Ms. McCarthy

DWG NO: 10308-01

REVISION: B

SCALE: 1:50, 1:100 @ A1

DATE: 18.03.10

DRAWN: rex