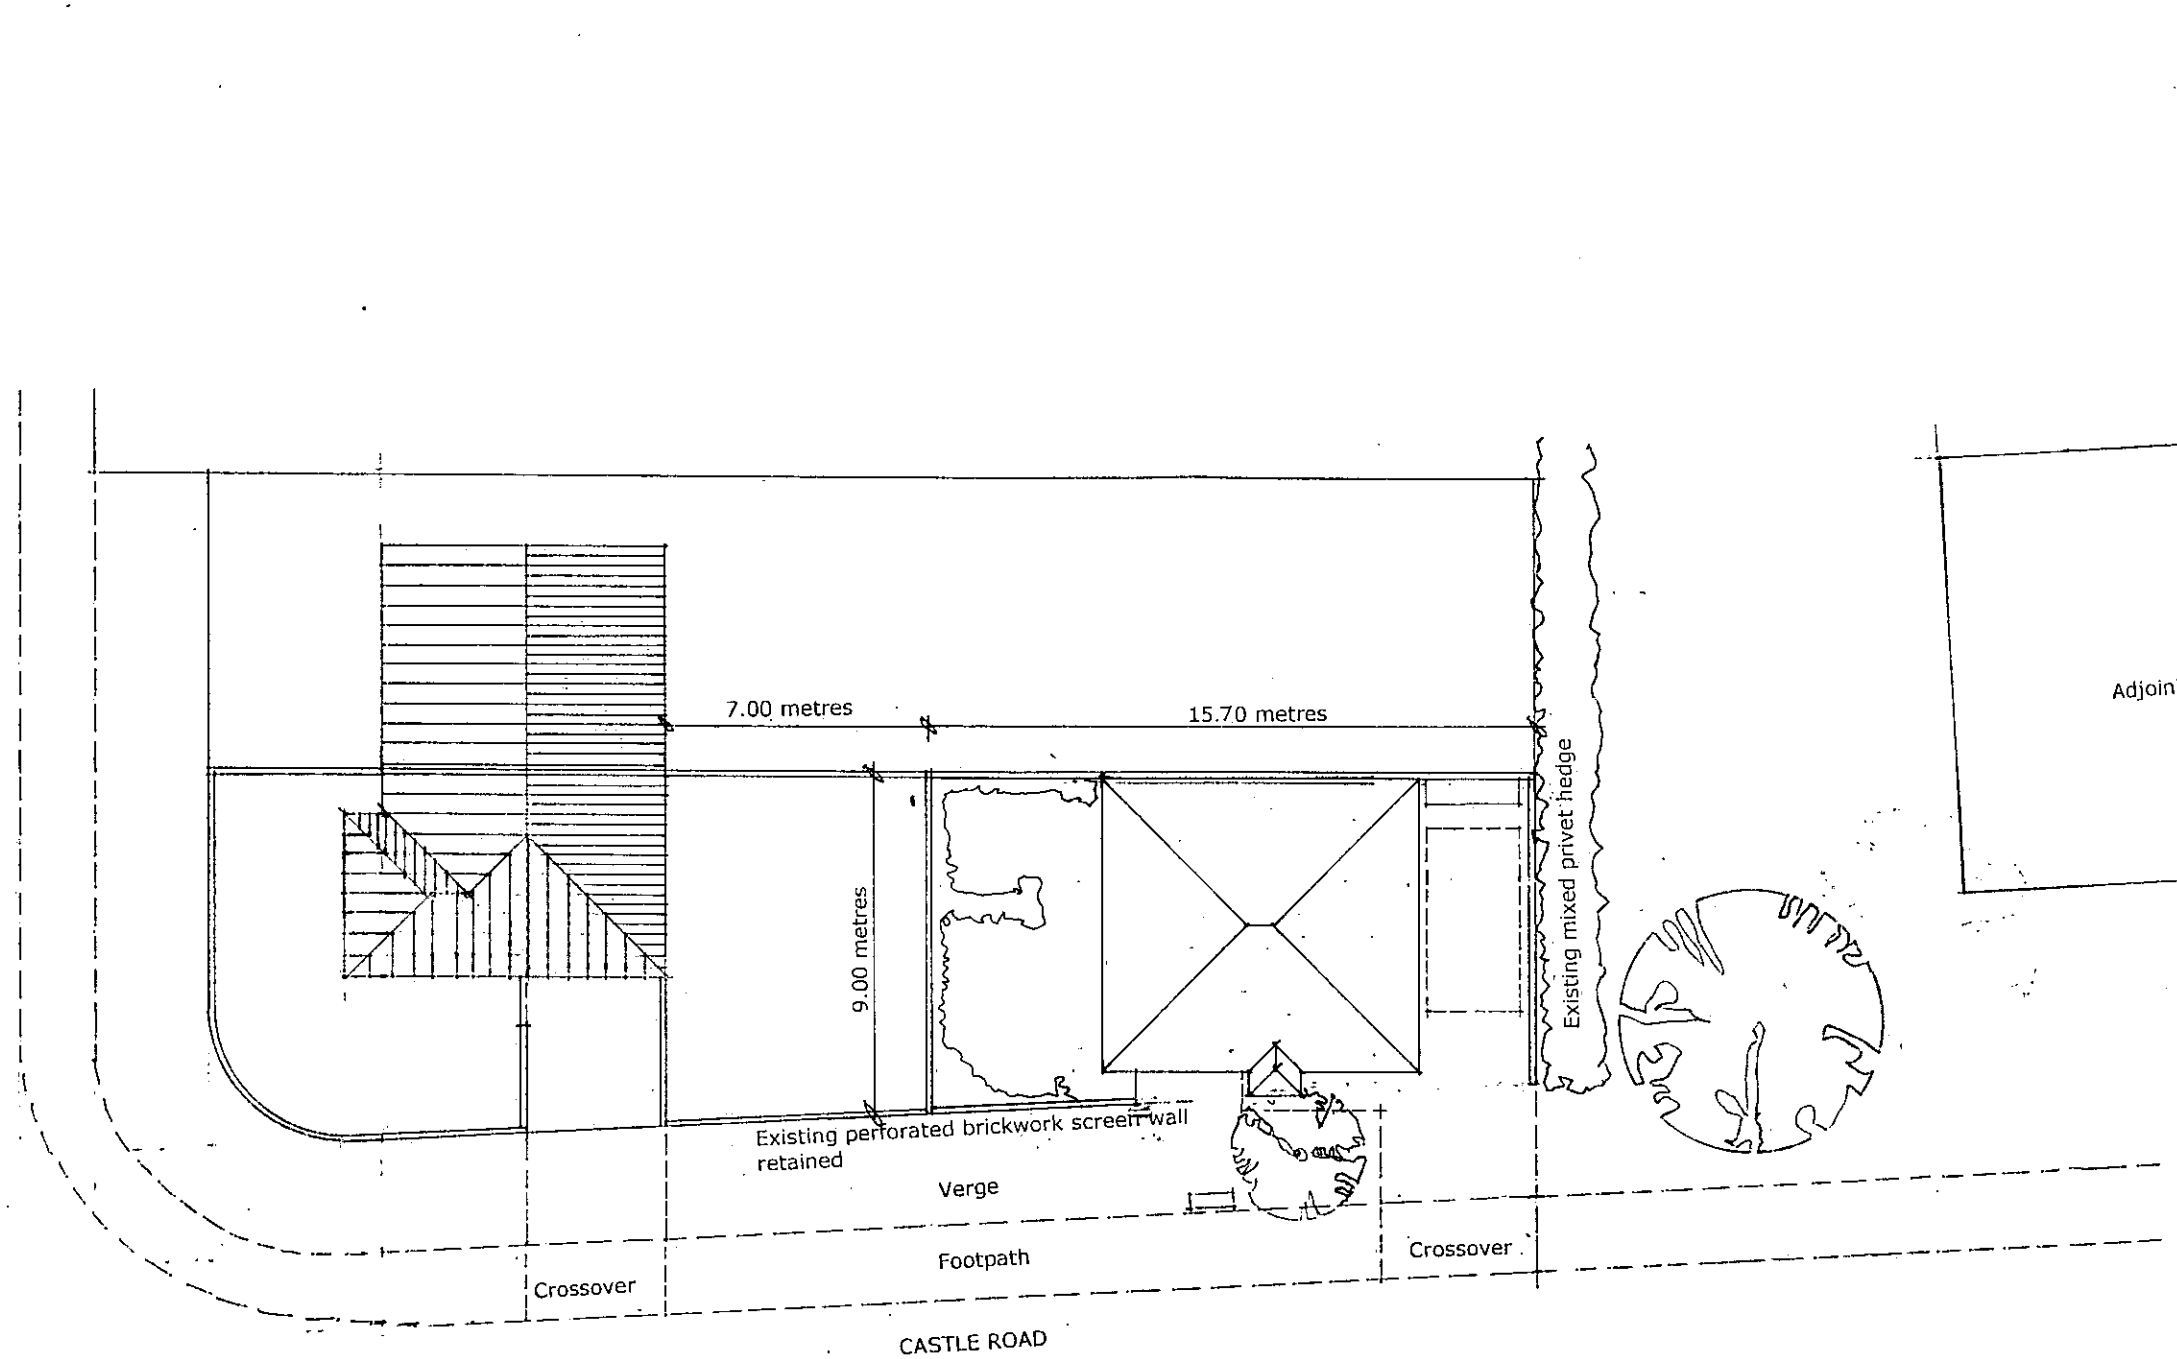

BLOCK PLAN scale 1/200

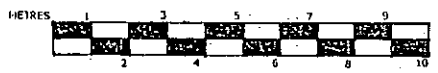

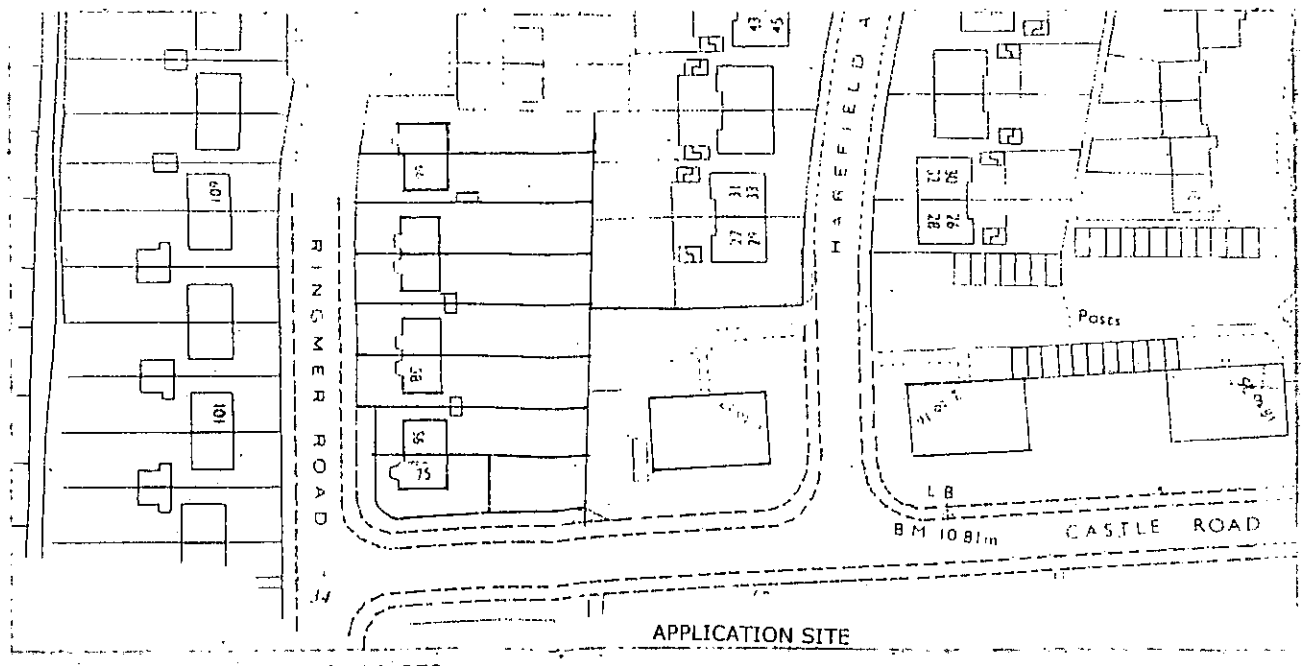

SITE LOCATION PLAN scale 1/1250

NOTES

This drawing is the copyright of the Architect and must not be reproduced or used without the Architect's permission. Figured dimensions are to take precedence over scaled dimensions. The Contractor is responsible for checking all figured dimensions on drawings against actual site dimensions. Scaled dimensions are not to be used for construction and setting out purposes. Any discrepancies are to be reported to the Architect. This drawing should be read in conjunction with schedules, specifications and engineers drawings and details where applicable.

DAVID BENNETT ARCHITECT
THE OLD COTTAGE
10 VICARAGE LANE, FELPHAM
WEST SUSSEX PO22 7EA
tel: 01243 842619 and 07932 757144
fax: 01243 842619
e-mail:davidbennettarch@excite.com

CLIENT
MR AND MRS SERVICE

PROJECT
75 CASTLE ROAD
WORTHING BN13 1DS

DRAWING TITLE
BLOCK PLAN AND SITE LOCATION PLAN

SCALE
1/200 and 1/1250 at A3

REFERENCE
10901/01/B

ISSUE