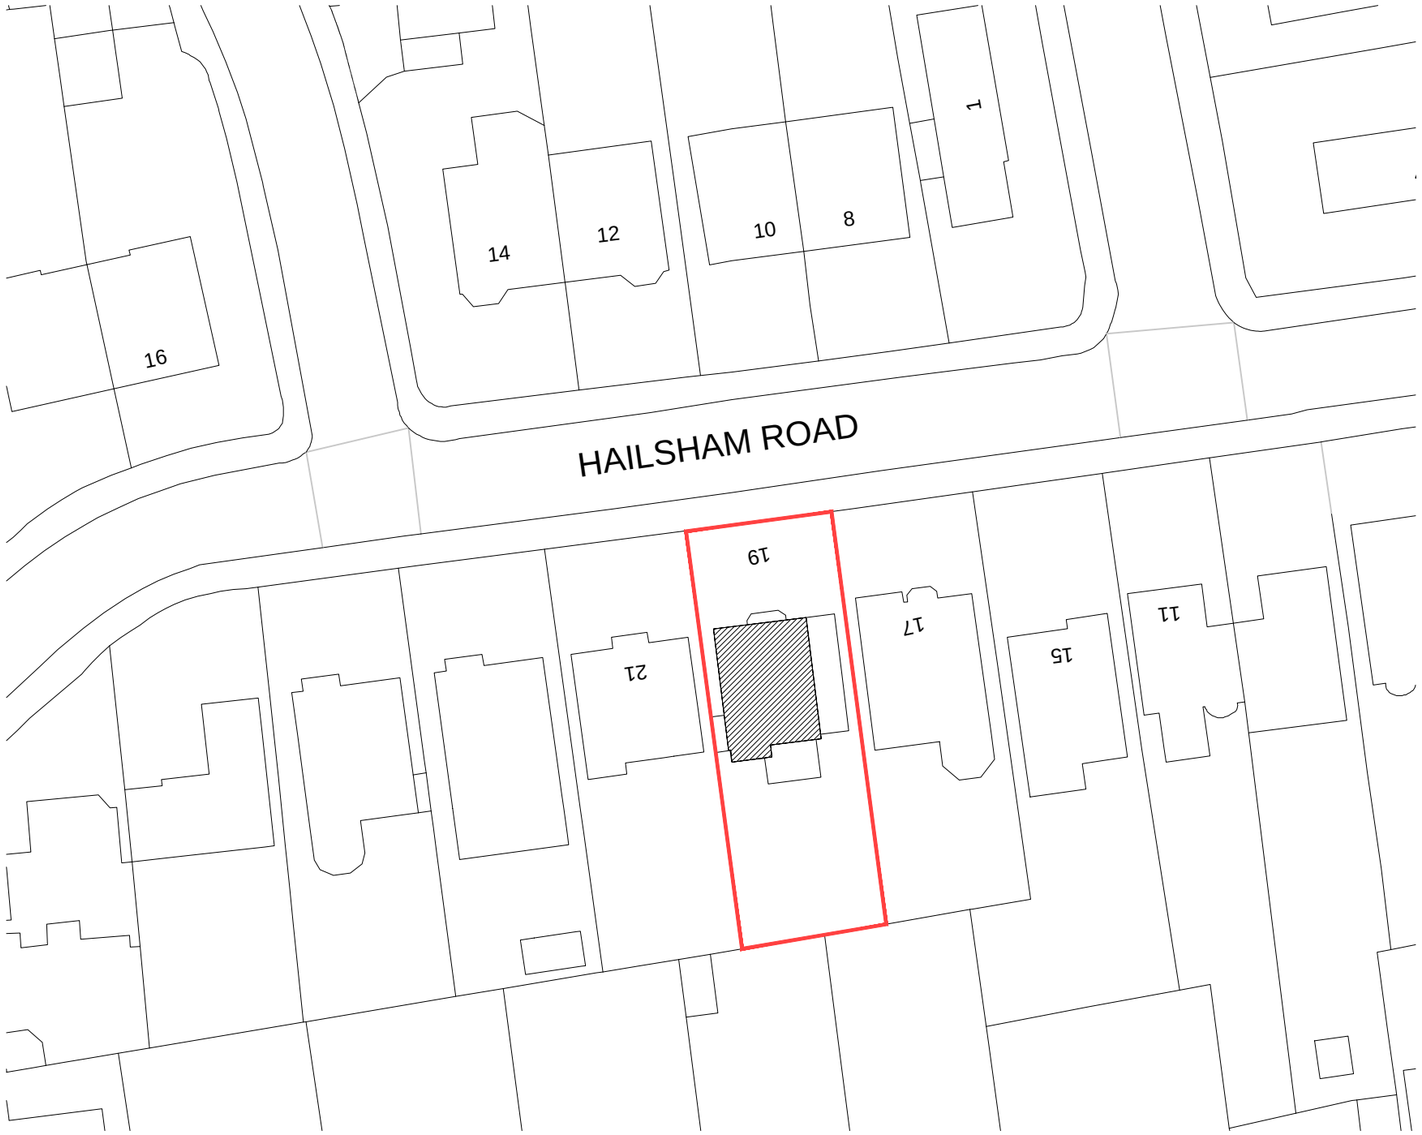


01 PROPOSED BLOCK PLAN

1:500

THE CONTRACTOR MUST VERIFY ALL DIMENSIONS ON SITE BEFORE MAKING SHOP DRAWINGS OR COMMENCING WORK OF ANY KIND. NO DIMENSIONS TO BE SCALED FROM THIS DRAWING

1. THE BOUNDARIES SHOWN ARE BASED ON INFORMATION BY OTHERS. ALL BOUNDARIES TO BE VERIFIED ON SITE PRIOR TO COMMENCING CONSTRUCTION.

2. TOPOGRAPHICAL LEVELS TO BE CONFIRMED.

3. DESIGN & QUOTED AREAS ARE SUBJECT TO DESIGN DEVELOPMENT & STATUTORY CONSENTS.

4. ALL SURVEY INFORMATION SHOWN IS SUBJECT TO FURTHER SITE INVESTIGATION DURING DEMOLITION.

N

0m 5 10 15 30m

1:500

REV	DATE	REVISIONS	CHK
-	-	-	-

mohsin cooper

ARCHITECTS

MOHSIN COOPER LIMITED, 7 HOVE MANOR PARADE, HOVE STREET, HOVE, EAST SUSSEX, BN3 2DF
www.mohsincooper.com
© COPYRIGHT EXISTS ON THE DESIGN AND INFORMATION SHOWN ON THIS DRAWING

PROJECT :
19 Hailsham Road, Worthing, BN11 5PA

CLIENT :
Emma & Elton

DRAWING TITLE :
PROPOSED BLOCK PLAN

SCALE :	DRAWN : MC	DATE : SEP 25
1:500 @ A3	CHECKED : MC	DATE : SEP 25

NUMBER: 0586-S-002

REVISION: -

STATUS: S2

CERTIFICATE OF LAWFULNESS APPLICATION