

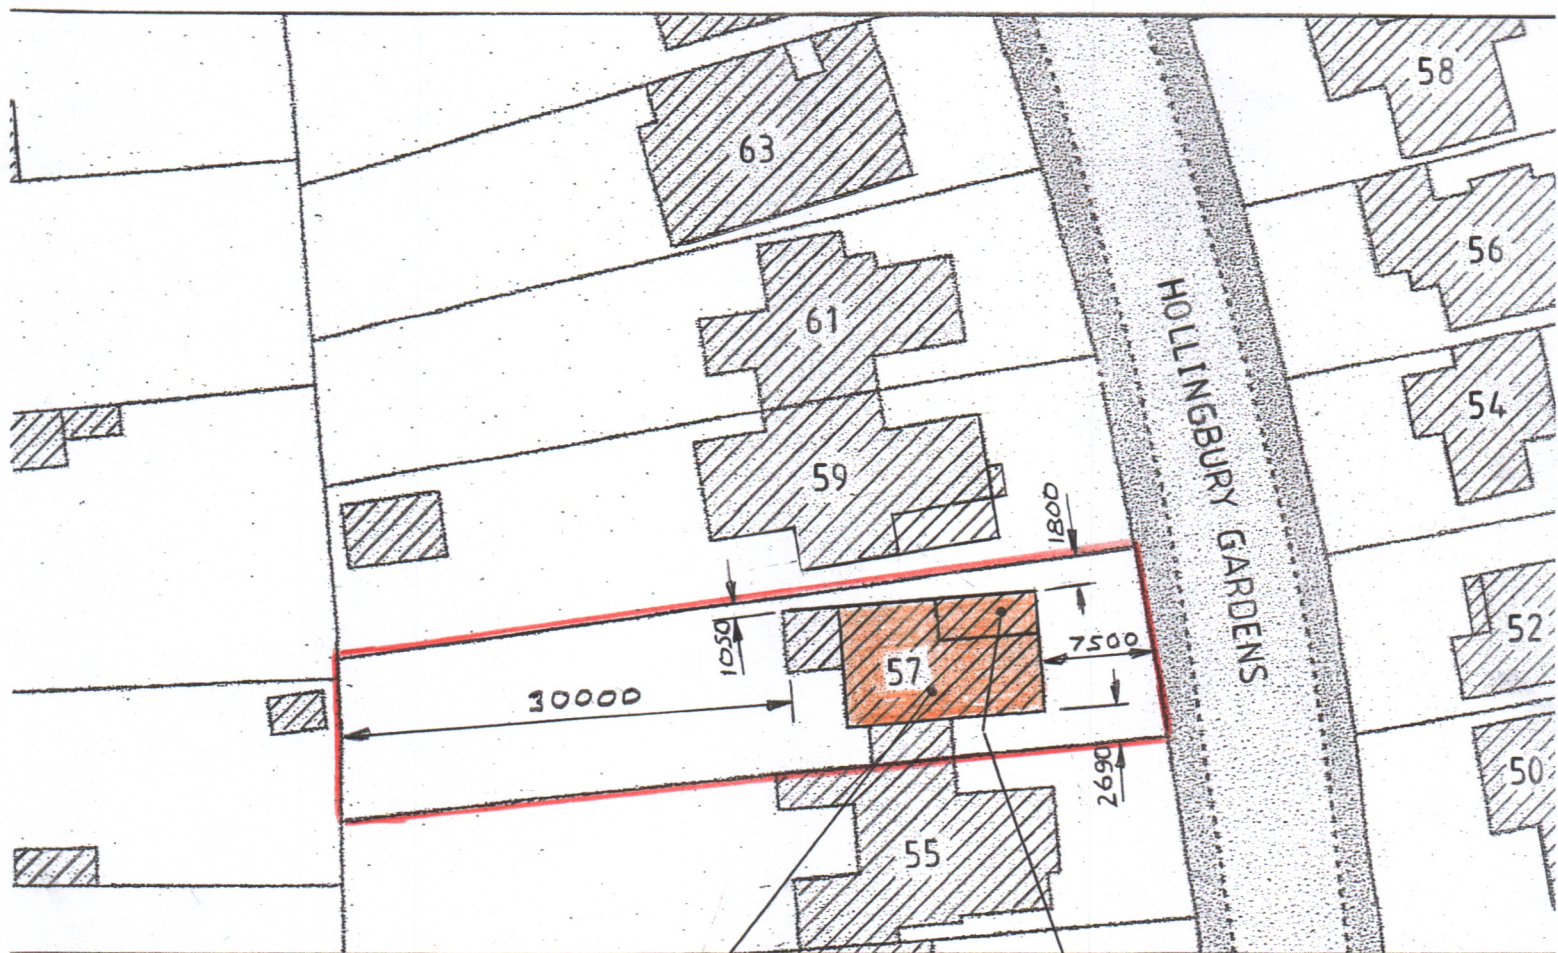


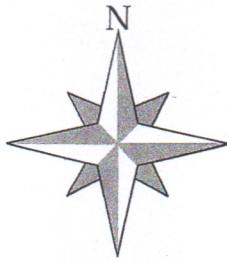

PROPOSED
REPLACEMENT
ROOF

PROPOSED GROUND
FLOOR EXTENSION

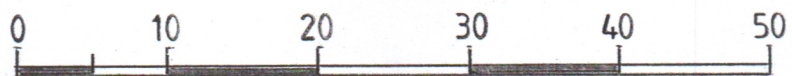

Metres

SITE LAYOUT PLAN -- Scale 1:500