

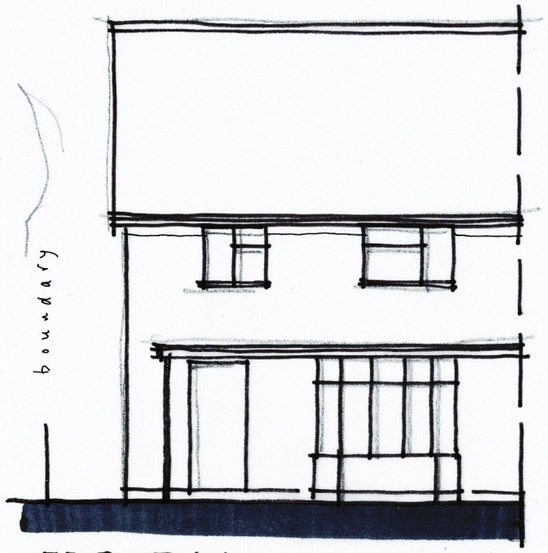



FRONT (s)

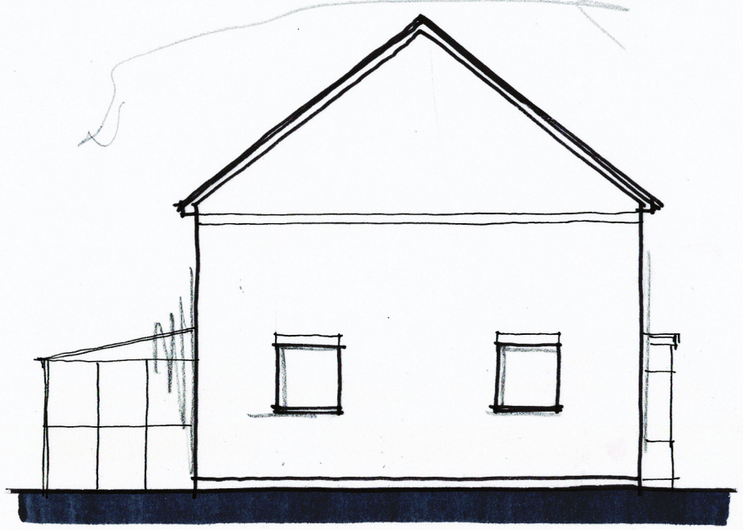


SIDE (w) ELEVATION 1:100 @ A3

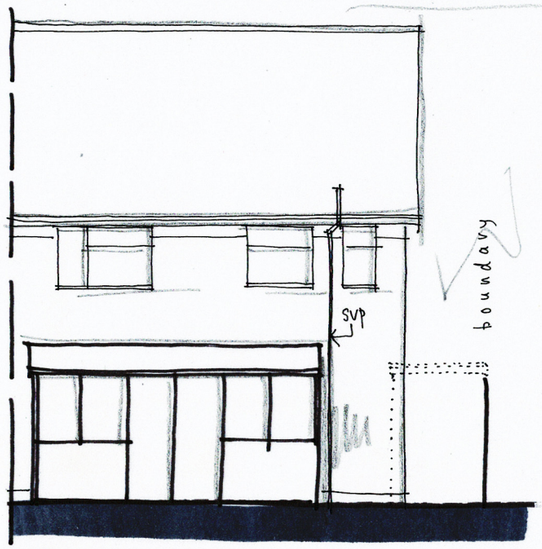

REAR (n)

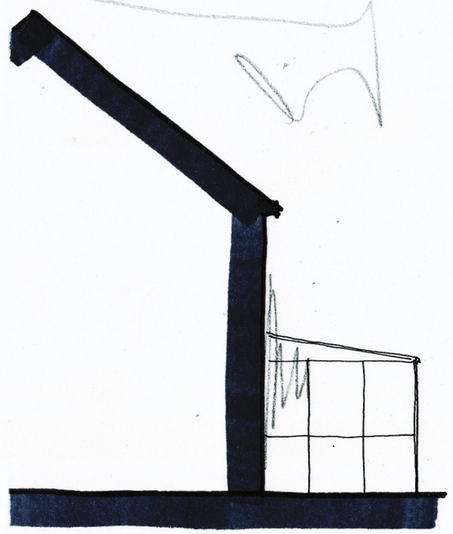


SIDE (e)

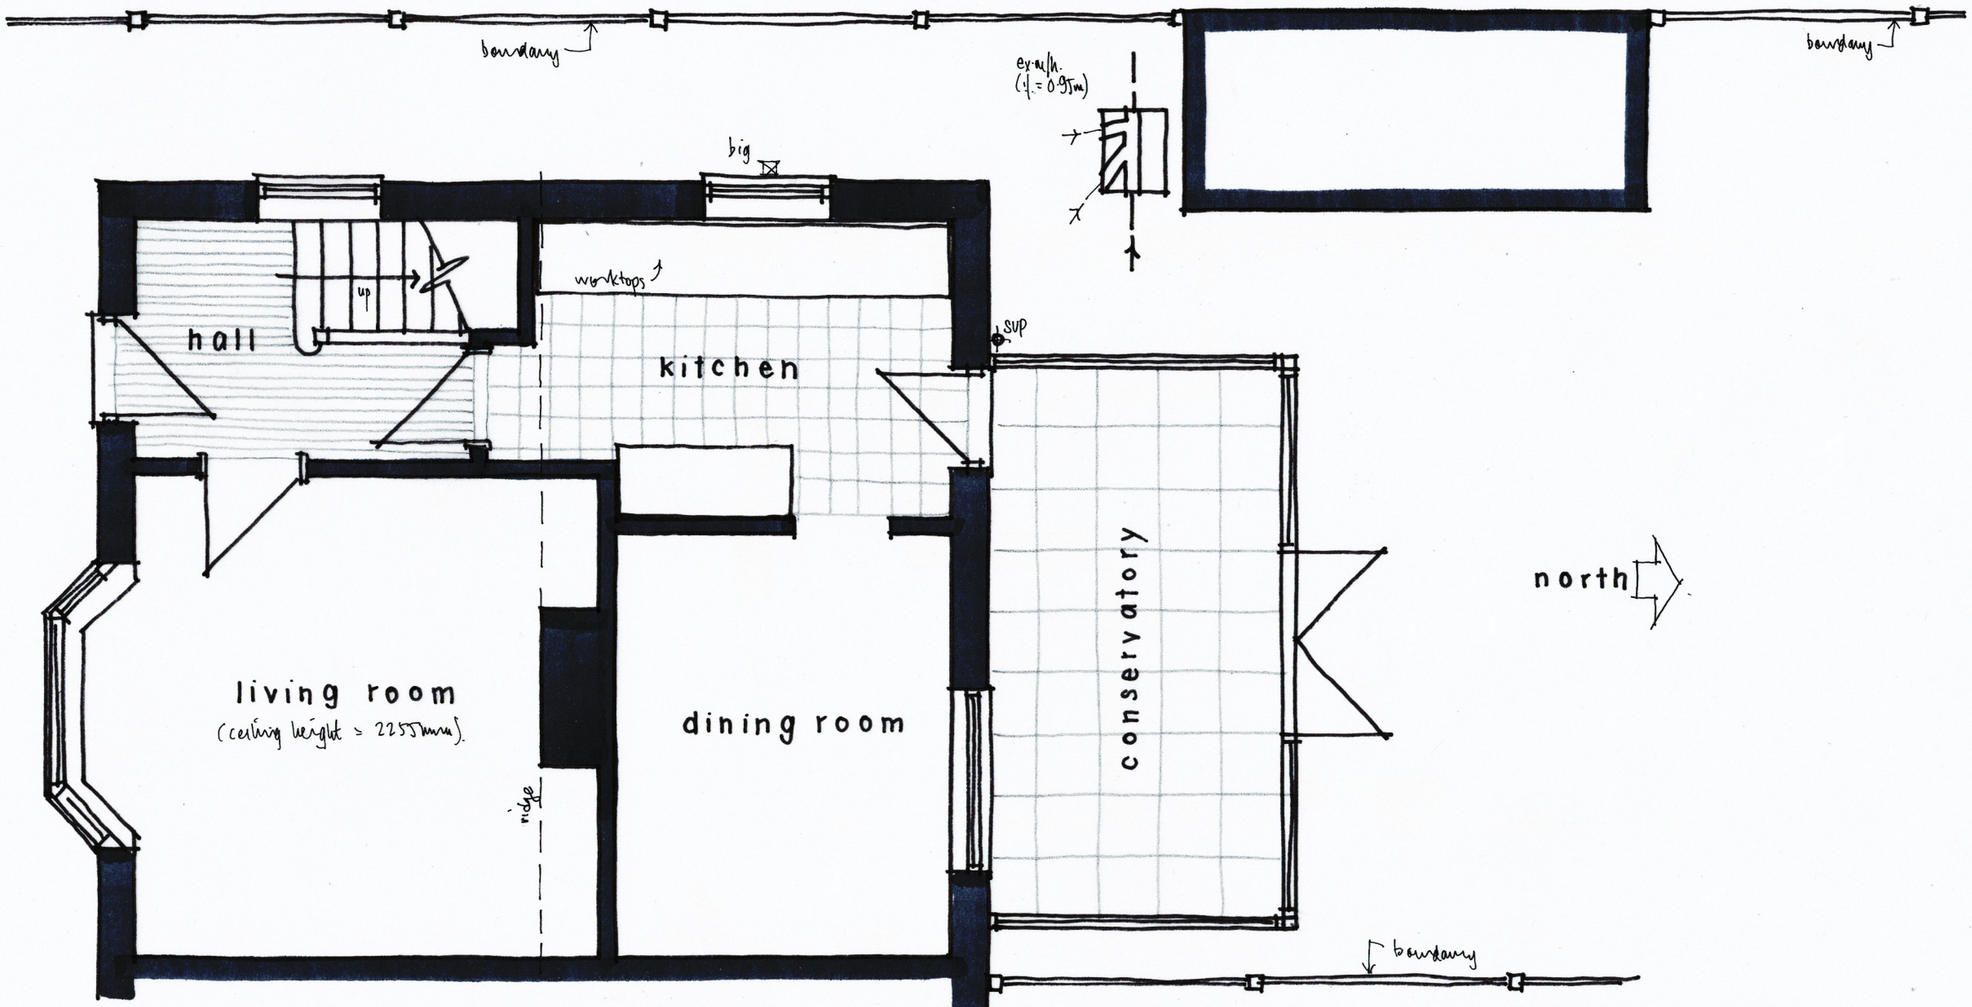

GROUND FLOOR PLAN 1:50 @ A3

0 1 2 3 4 5m
metres

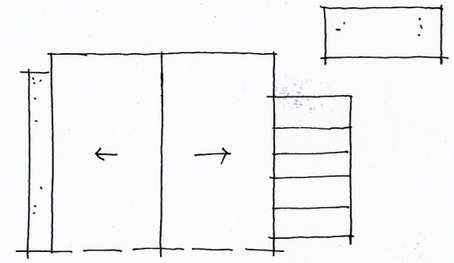

ROOF PLAN 1:200

Wayne Gander MCIAT
Architectural Technologist
98 Durrington Lane, Worthing
West Sussex BN13 2RQ
E : waynegander08@gmail.com

54 MARLBOROUGH ROAD, GORING, WORTHING
Existing details 01
April 2024