

WAYNE GANDER MCIAT
Chartered Architectural Technologist
98 Durrington Lane
WORTHING
West Sussex
BN13 2RQ
M – 07808 887896
E – waynegander08@gmail.com



SIDE (e)

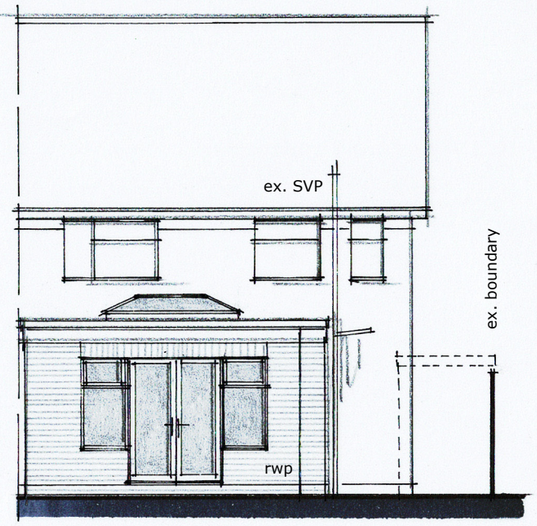

REAR (n)

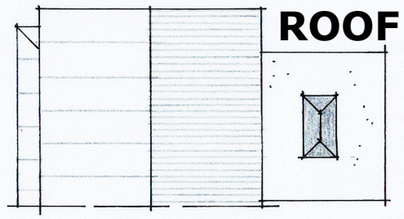


ROOF PLAN 1:200

SCHEDULE OF FINISHES
Materials to be of similar appearance to existing property.


ELEVATIONS
: face brickwork to match existing
FLAT ROOF
: high performance felt or composite GRP
WINDOWS
: white PVCu and double glazed
R/W GOODS
: black half round guttering & downpipes

THE CONTRACTOR IS TO PROVIDE SAMPLES FOR APPROVAL BY THE CLIENT & THE LOCAL PLANNING AUTHORITY IF REQUIRED.

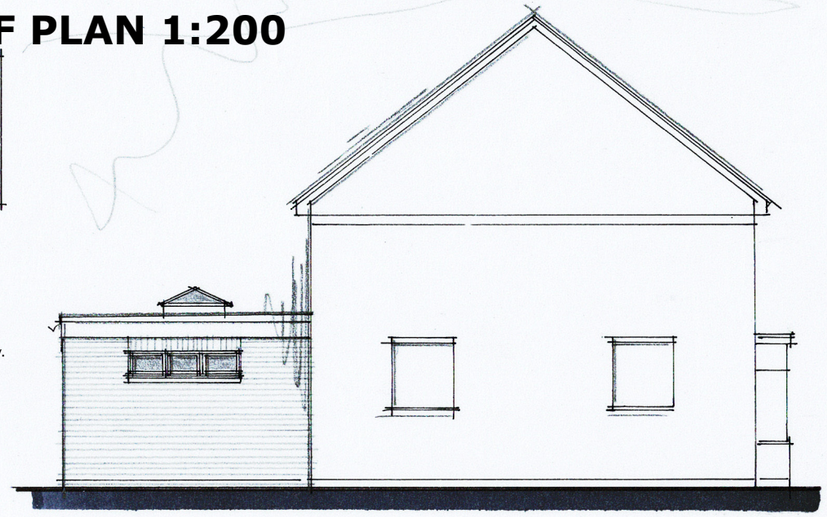


SIDE (w) ELEVATION 1:100 @ A3

0 5m
metres

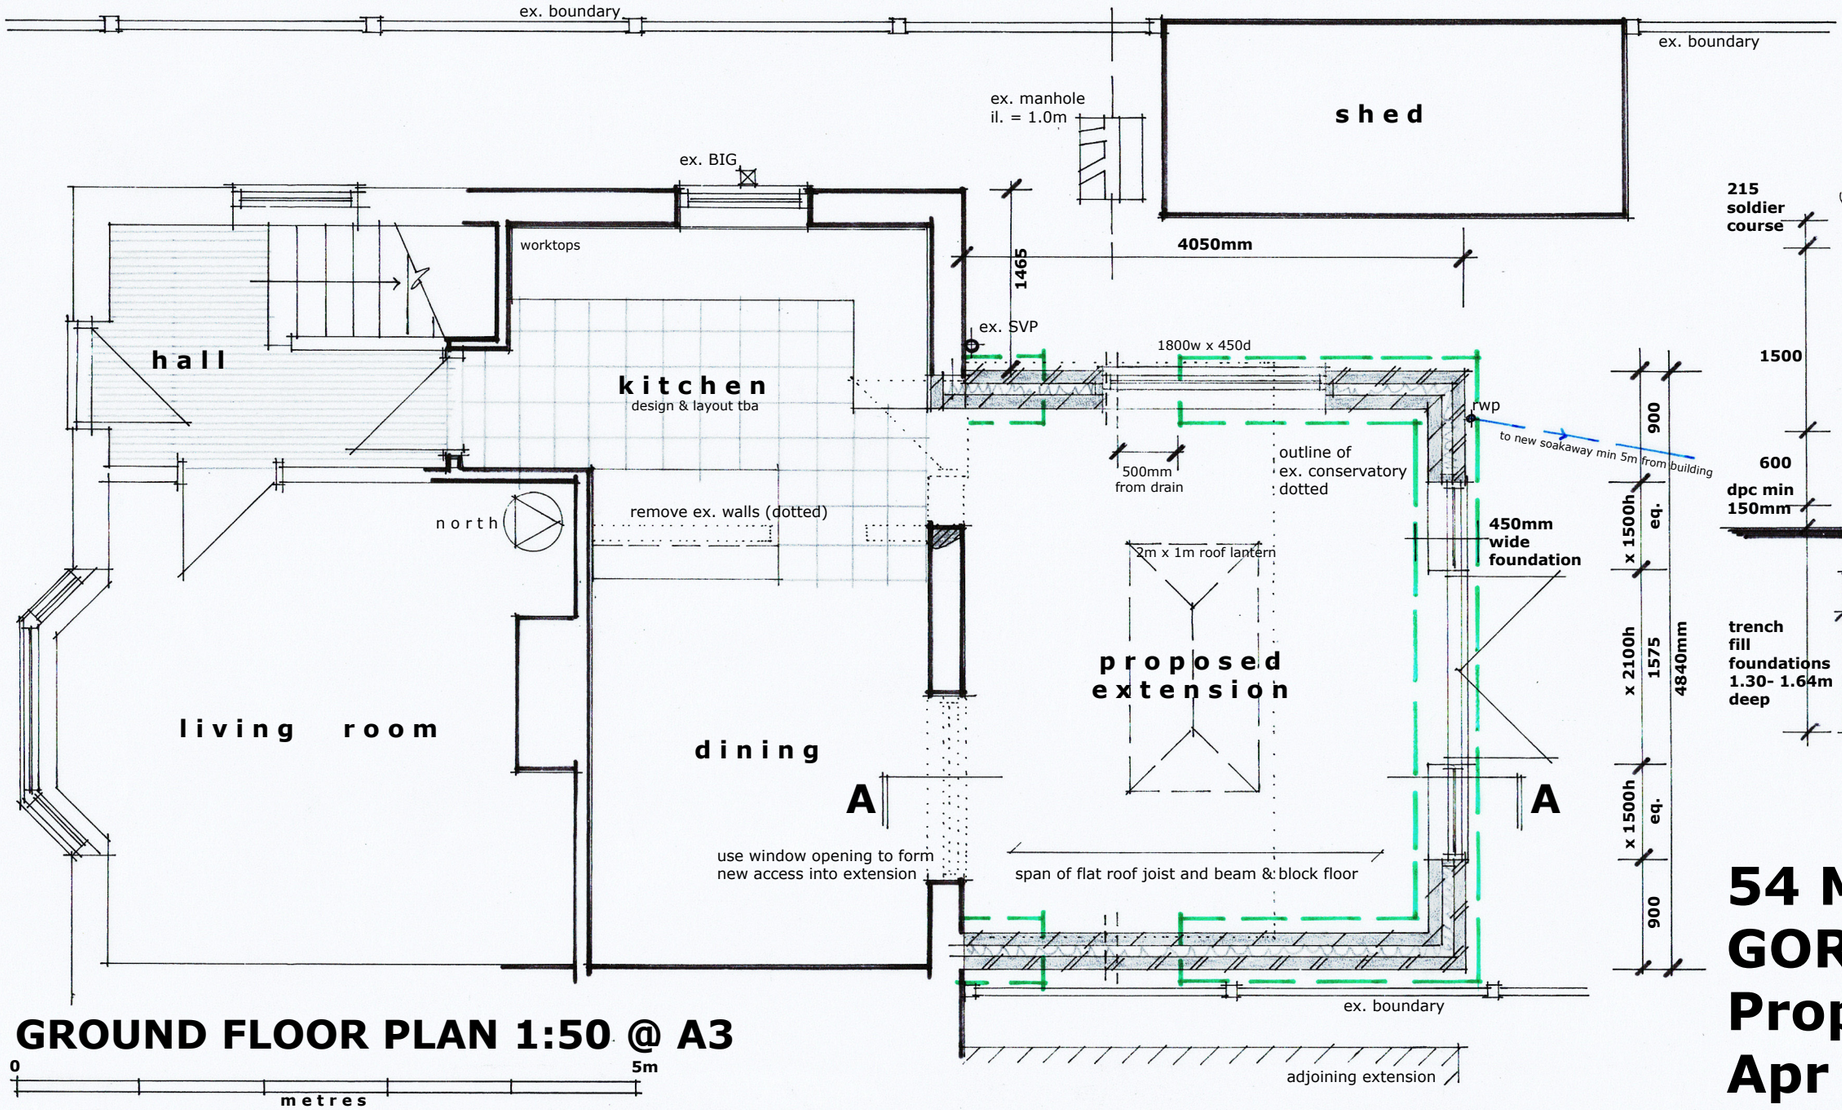

GROUND FLOOR PLAN 1:50 @ A3

0 5m
metres

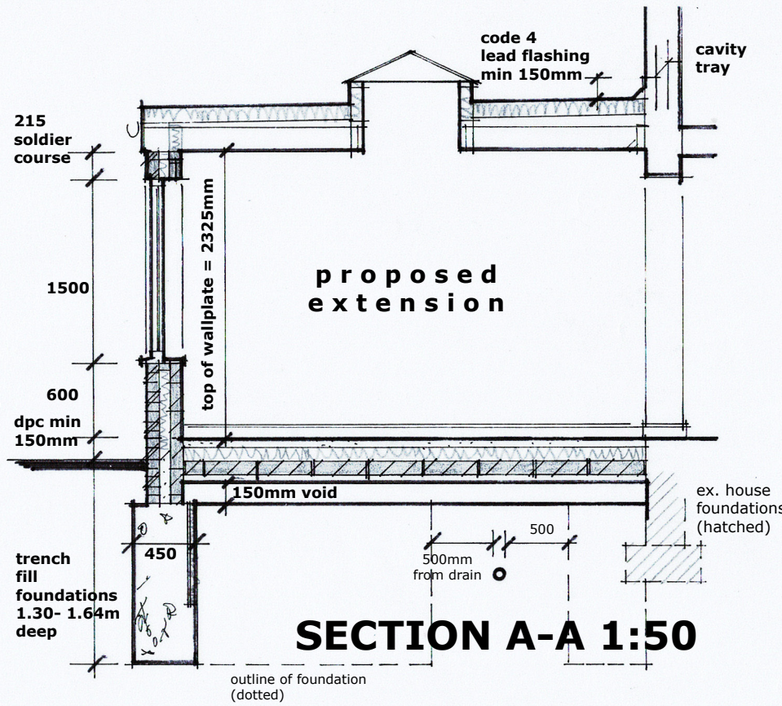

SECTION A-A 1:50

54 MARLBOROUGH ROAD, GORING, WORTHING
Proposals WT/MR/02
Apr 2024