

SIDE (EAST) ELEVATION



FRONT (SOUTH) ELEVATION

AMENDMENT

ADUR & WORTHING
PLANNING SERVICES

PLAN | AWDM\ 0685\17

DATE VALID | Rec'd : 20/06/17

E June 17 Rear dormer reverts

D June 17 Fromt dormer moved, rear dormer altered

C June 17 Fromt dormer removed

B June 17 Fromt dormer moved, doors altered

A May 17 Small window removed

rev.	date

These drawings should be approved by Local Authority Building Control or other appropriate checking Authority prior to commencement of the work.

No dimensions to be scaled from this drawing. All dimensions to be checked on site. This drawing is copyright.

client
Nick Powell & Karen Bravery

project
2a Adur Avenue
Shoreham-by-Sea

drawing
Proposed Elevations

scale 1:100@A3 date 24.04.17

drawn CH


9 Kenton Road
Hove, East Sussex
BN3 4FG
tel: 01273 298217
fax: 01273 298217
e-mail: info@clairehaigharchitects.co.uk

Claire Haigh
Associates Ltd

CH 799 /007 E



SIDE (WEST) ELEVATION

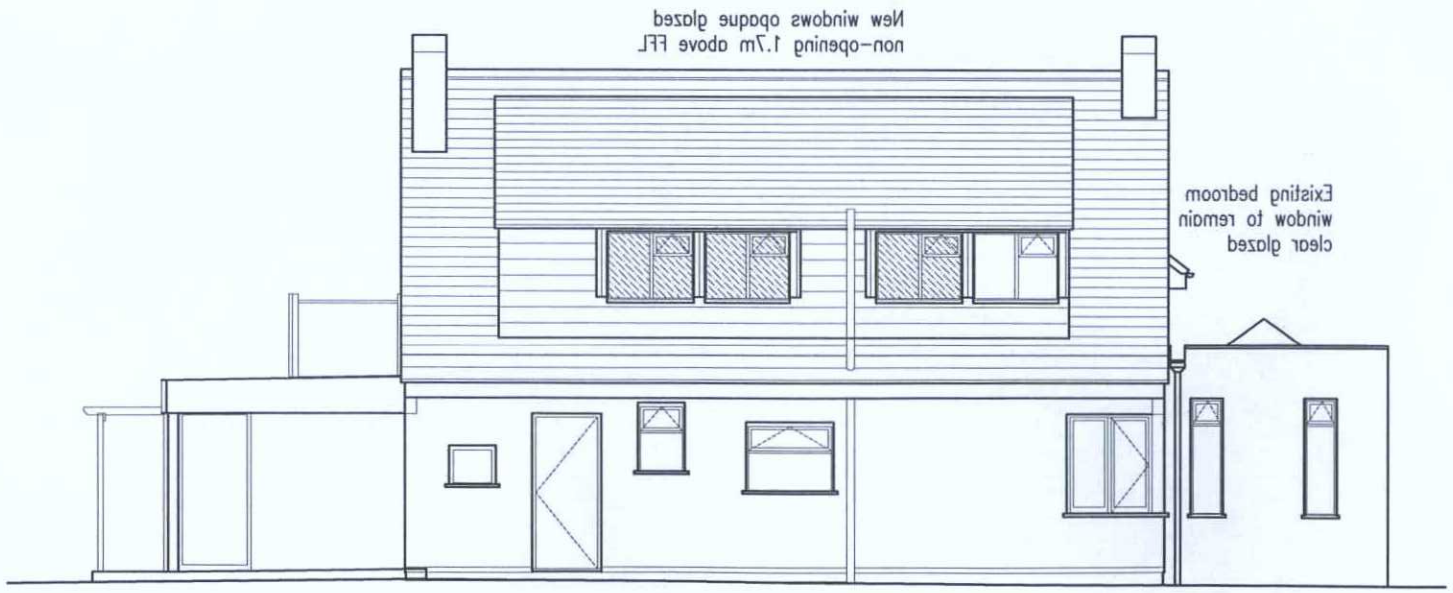

REAR (NORTH) ELEVATION

10 metres @ 1:100 on A3

1 metre @ 1:100 on A3