DO NOT SCALE FROM THIS DRAWING



West Elevation

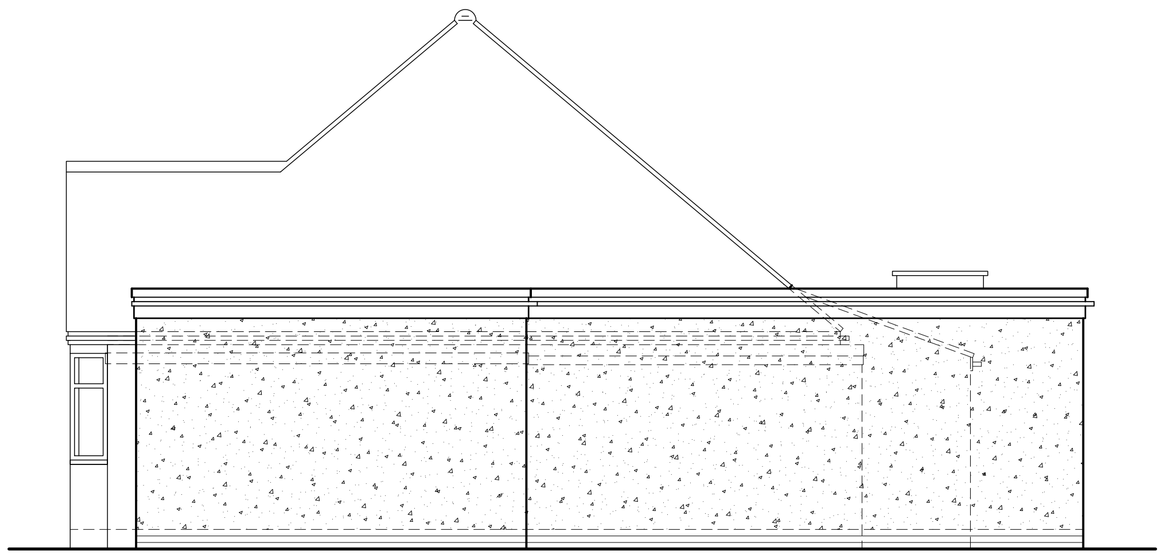

South Elevation

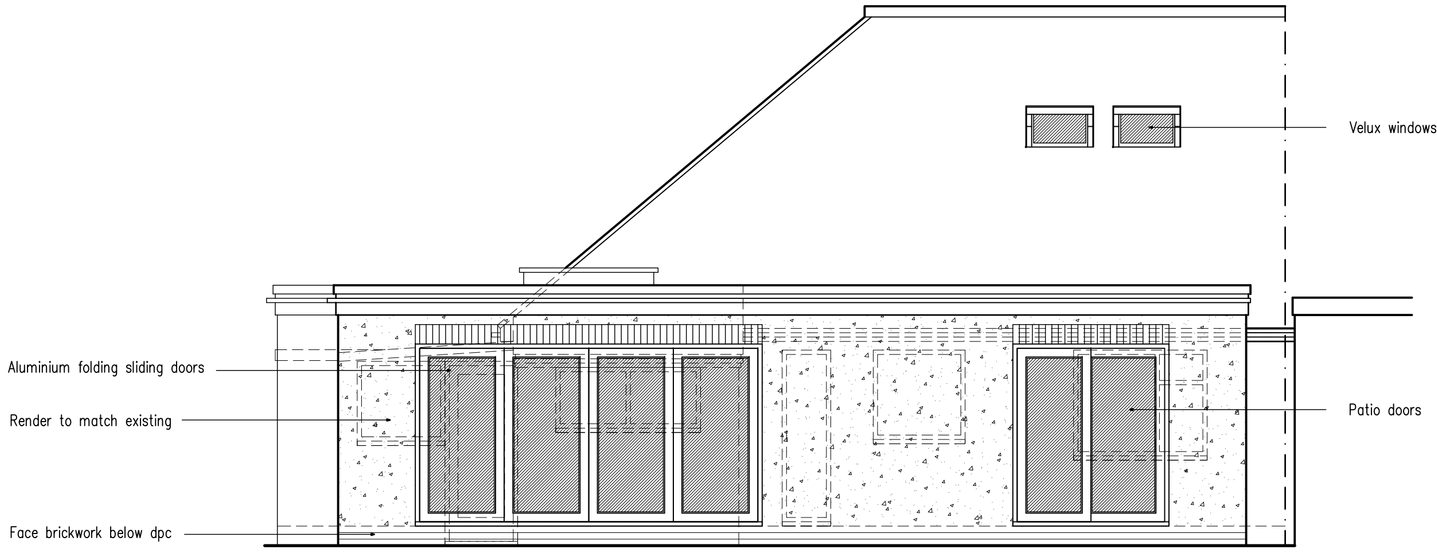

East Elevation

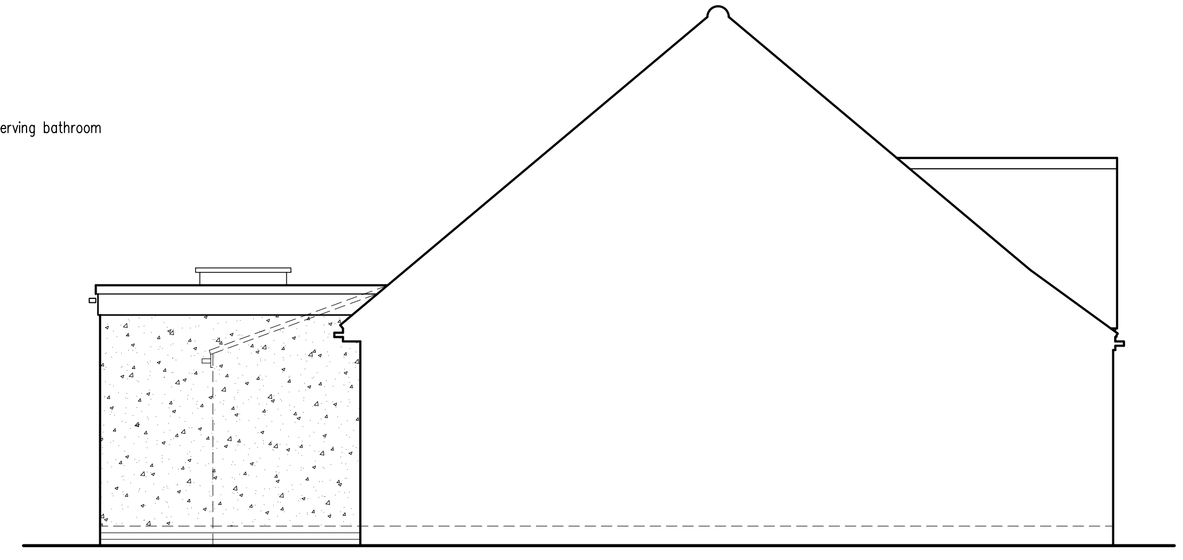

North Elevation



Proposed Single Storey Side & Rear Extensions at: 39, Hamilton Road, Lancing, West Sussex

rja Planning & Building Consultants Ltd.
1st Floor
10 High Street
Shoreham-By-Sea
West Sussex BN43 5DA
t: 01273 467297 mob: 07971 375739
e: rex@rjapbc.co.uk web: www.rjapbc.co.uk

Chartered Institute of Architectural Technologists

PROJECT: 39 Hamilton Road, Lancing, West Sussex		
DRAWING TITLE: Proposed Elevations		
CLIENT: Mr P. Stuckey	DWG NO: DWG-02	REVISION:
SCALE: 1:50 @ A1	DATE: 22.02.19	DRAWN: rex