Proposed single storey rear extension, front porch, enlarged dormer windows to the front and rear and internal alterations at 26 Ormondes Way, Shoreham by Sea

February 2019
drawing 411/03A

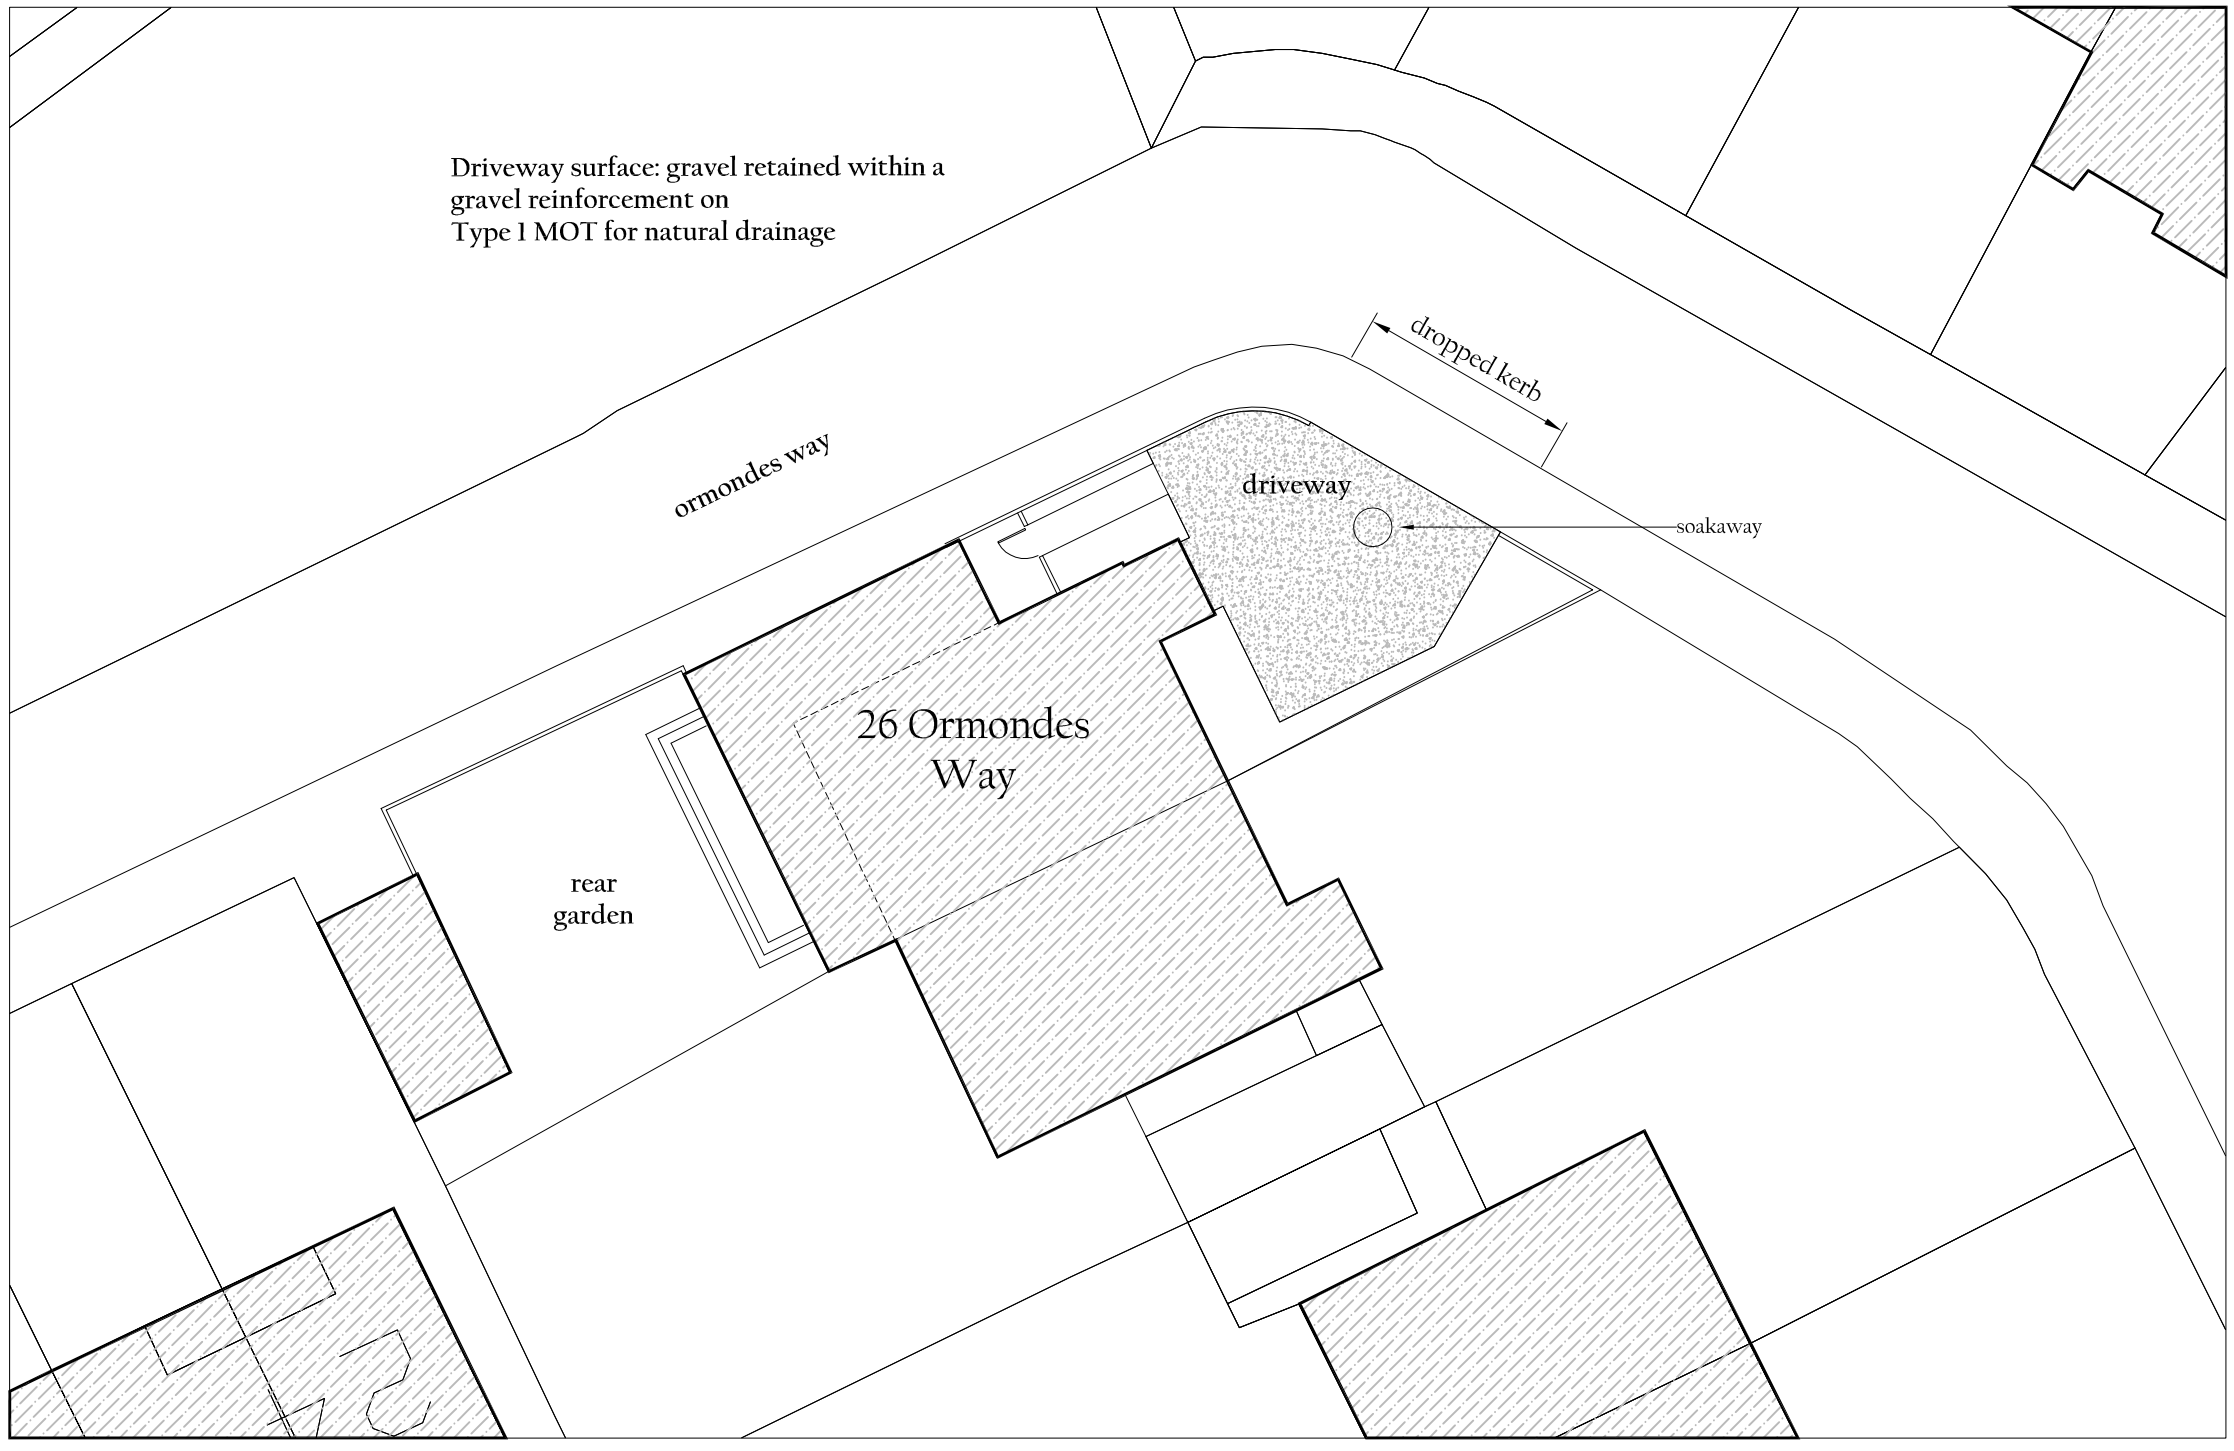

PROPOSED SITE PLAN 1:200

0 2m 10m

SCALE BAR 1:200

JAMES BRECKELL : ARCHITECT : ARB : RIBA

Adur Business Centre, Little high Street, Shoreham by Sea, BN43 5EG, Tel 01273 467 621, Email: james@breckell.co.uk