# PROPOSED




FRONT/NORTH ELEVATION
1:100




SIDE/WEST ELEVATION
1:100



REAR/SOUTH ELEVATION
1:100

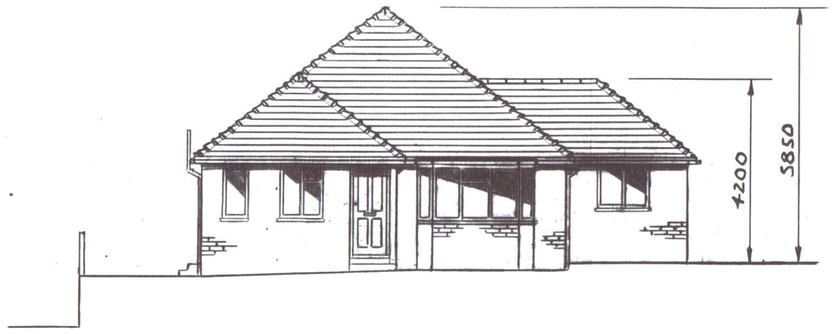

SIDE/EAST ELEVATION
1:100

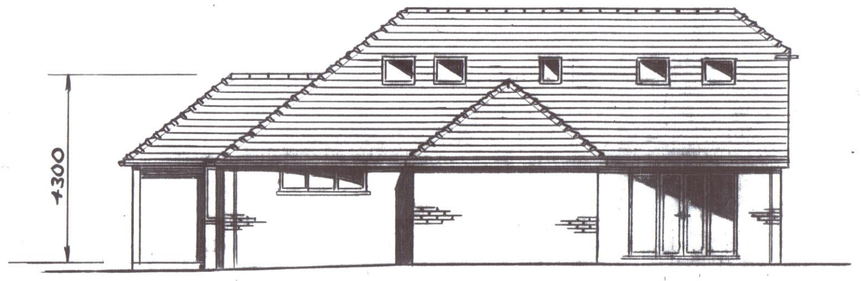


GROUND FLOOR PLAN
1:50

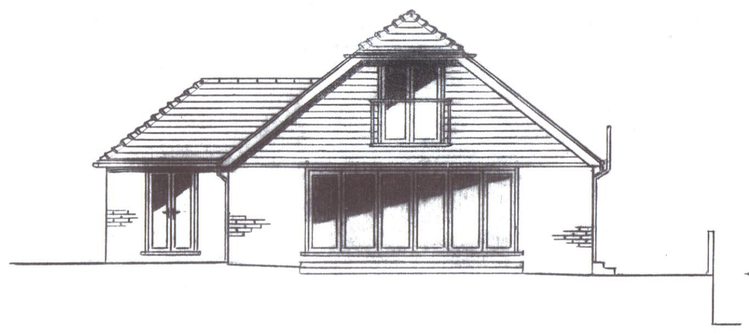


FIRST FLOOR PLAN
1:50

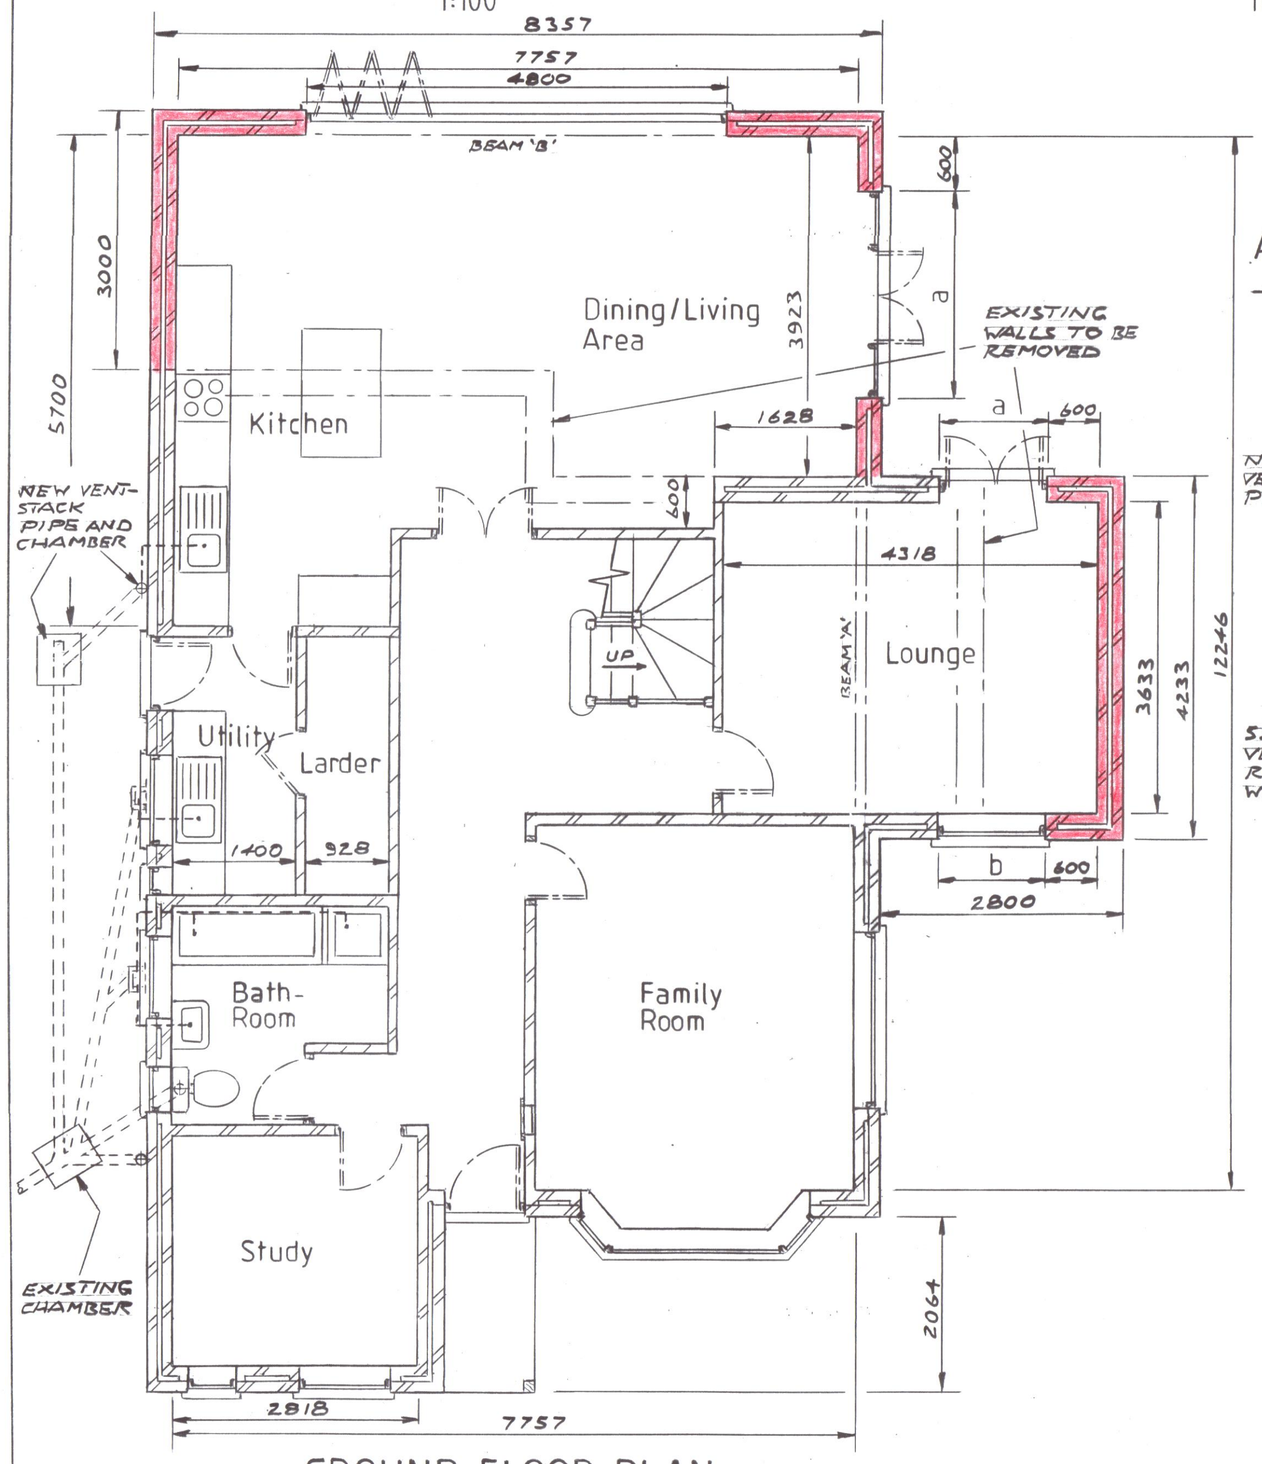


SECTION A-A
1:50

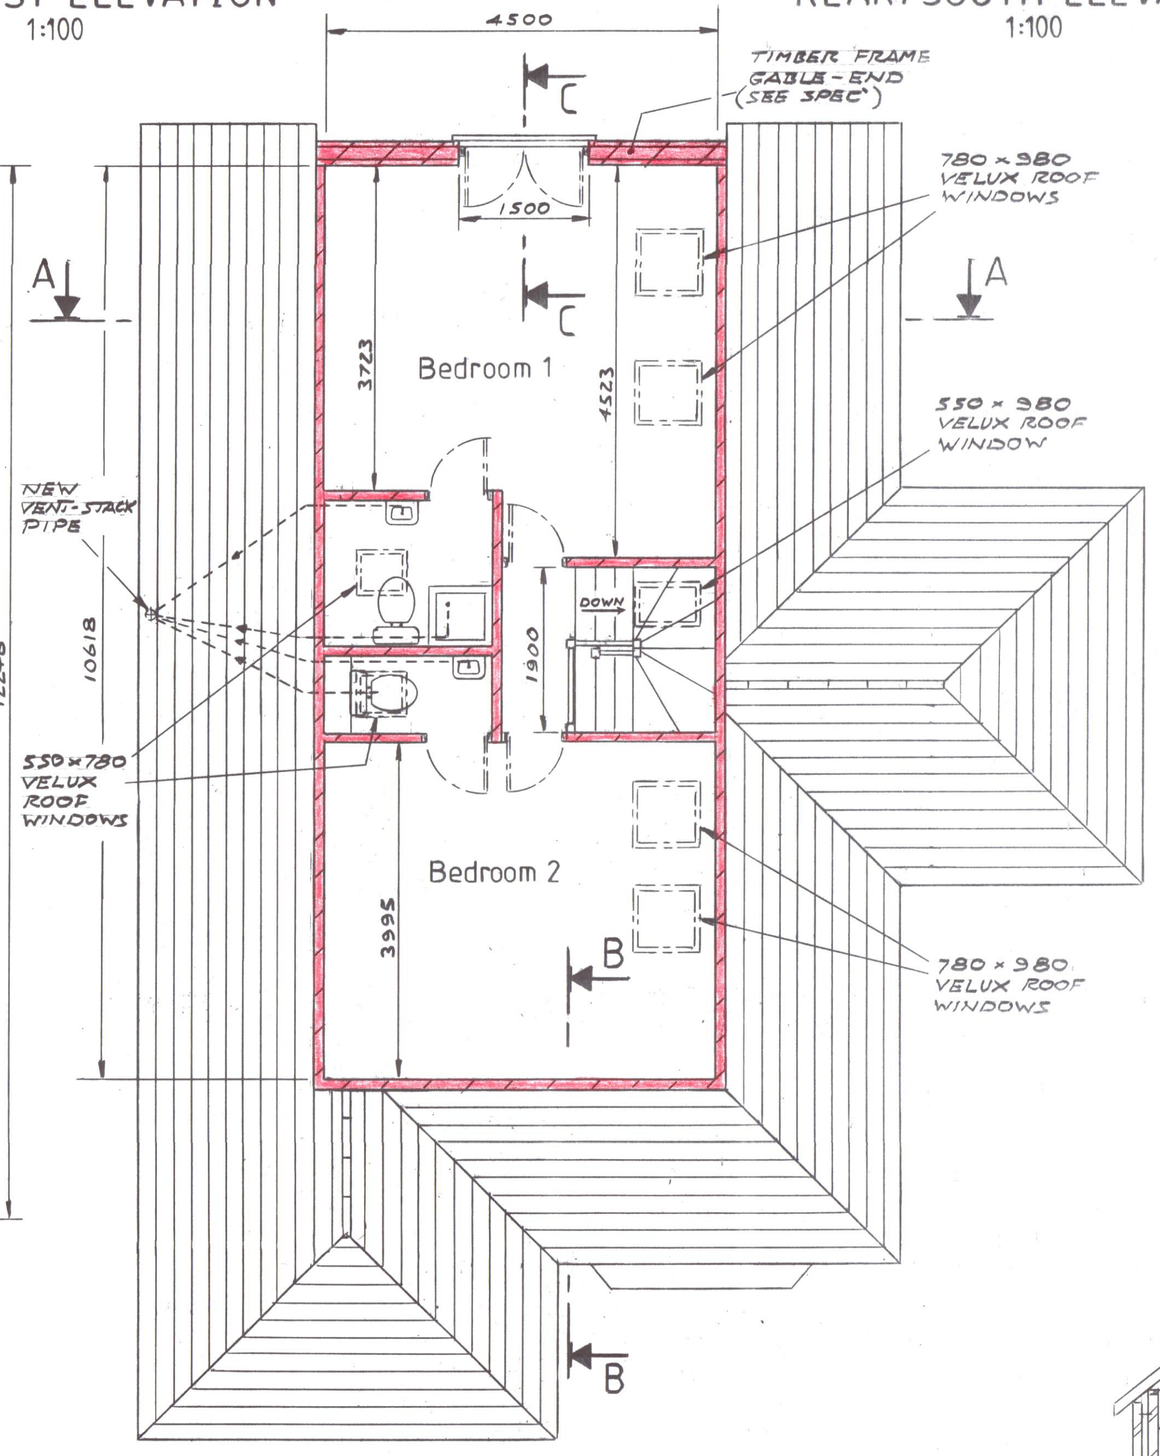


SECTION B-B 1:50 SECTION C-C 1:50

0 1 2 3 4 5 6 7 8 9 10
1:100 Metres

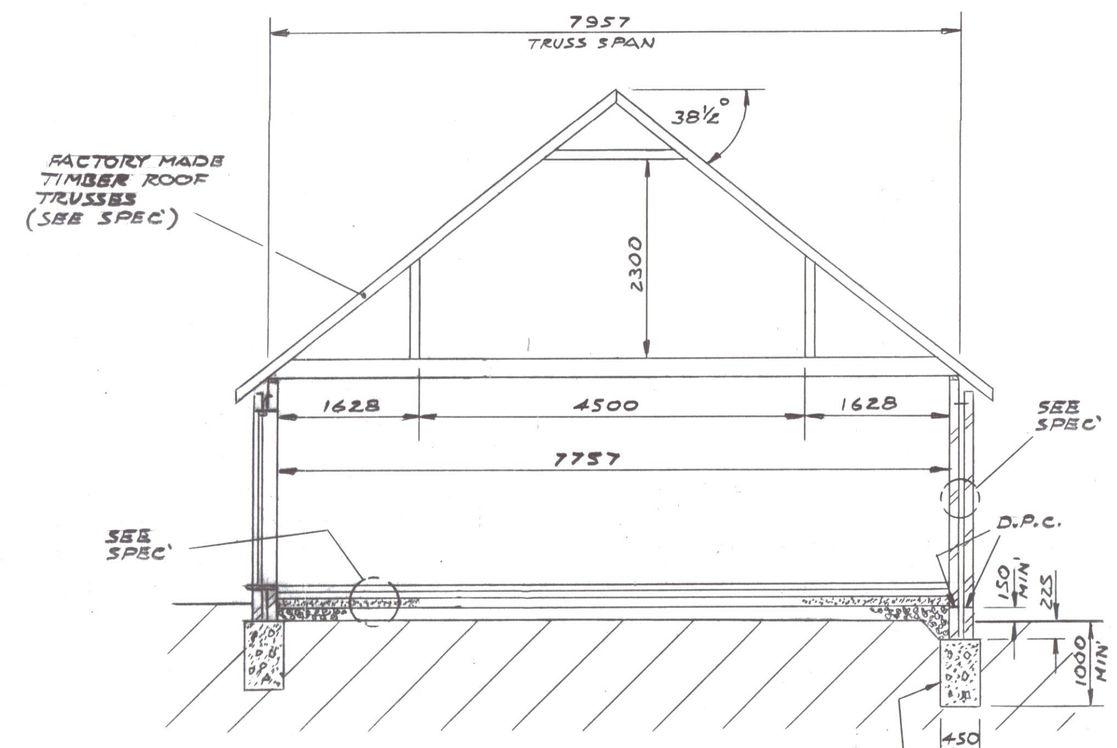0 1 2 3 4 5 6 7 8 9 10
1:50 Metres

Reference
DENRA/1983/1- EXISTING FLOOR PLAN AND ELEVATIONS.
SITE LAYOUT PLAN 1:500
LOCATION PLAN 1:1250

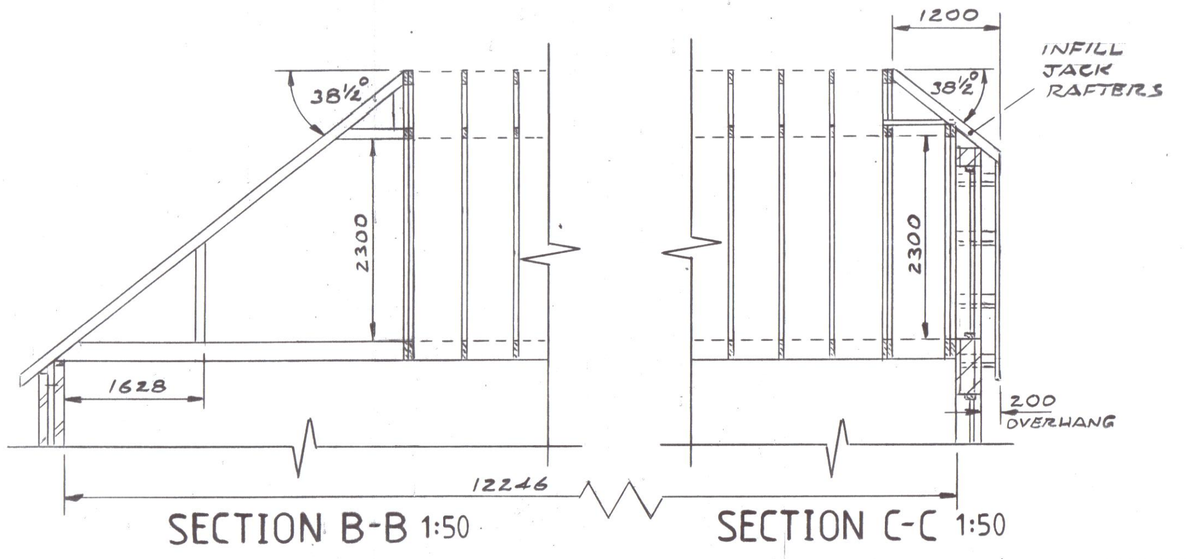Copyright ©

| | |
|---|---|
| Scale | 1:50 & 1:100 |
| Drawn | |
| Date | Nov' 2023 |

DENRA DESIGN Ltd
Tel: 07973 911 870
denra.design@outlook.com

Title
PROPOSED SIDE AND REAR GROUND FLOOR EXTENSIONS, REPLACEMENT ROOF FORMING ROOMS IN ROOF SPACE AND STRUCTURAL ALTERATIONS AT 19 HILLVIEW RISE, FINDON VALLEY, WORTHING, WEST SUSSEX, BN14 0BU.

Rev.

Rev.

Sheet Size A1

DIMENSIONS IN MILLIMETRES

Drg No. DENRA/1983/2

Rev. A