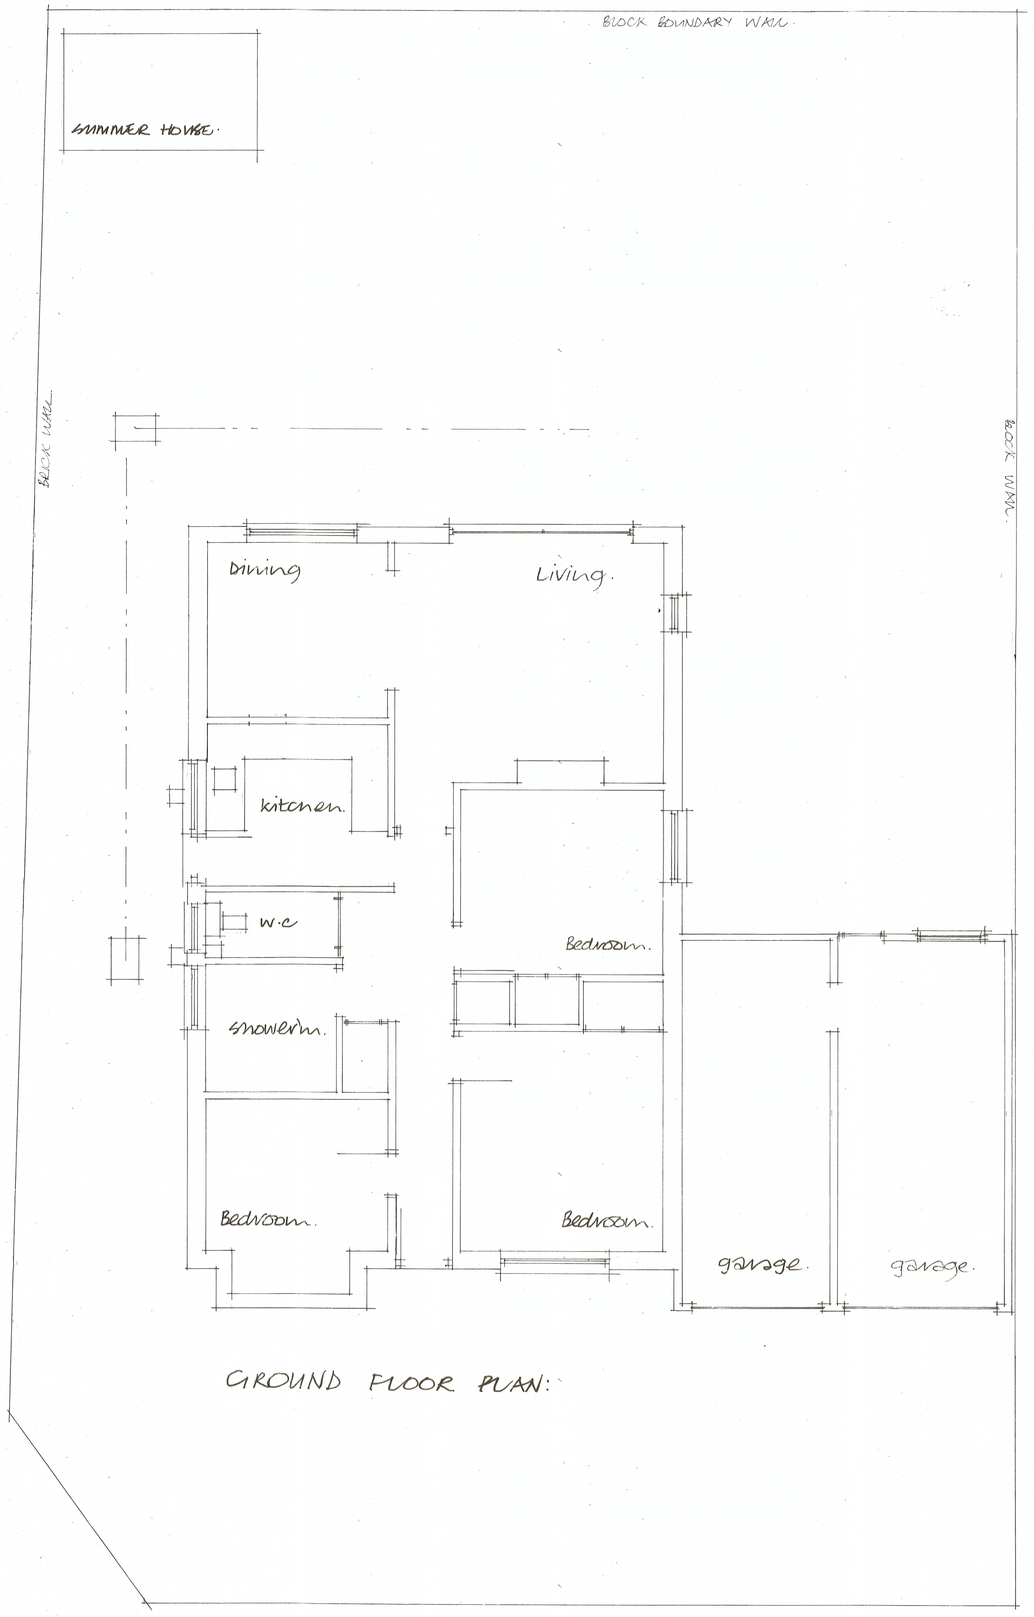

GROUND FLOOR PLAN:

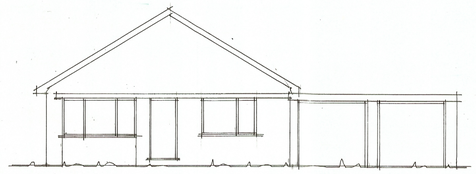

FRONT ELEVATION — WEST.

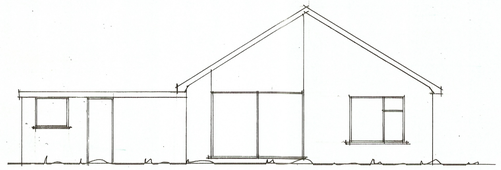

REAR ELEVATION — EAST.

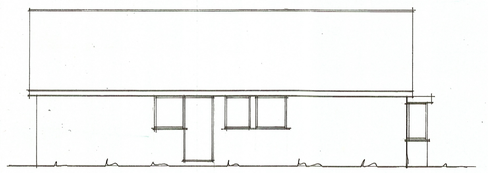

SIDE ELEVATION — NORTH.

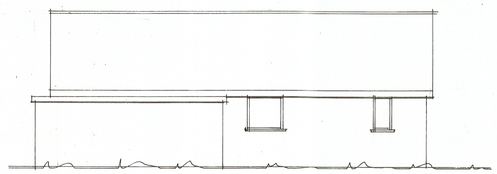

SIDE ELEVATION — SOUTH

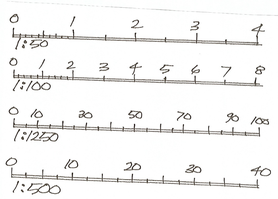

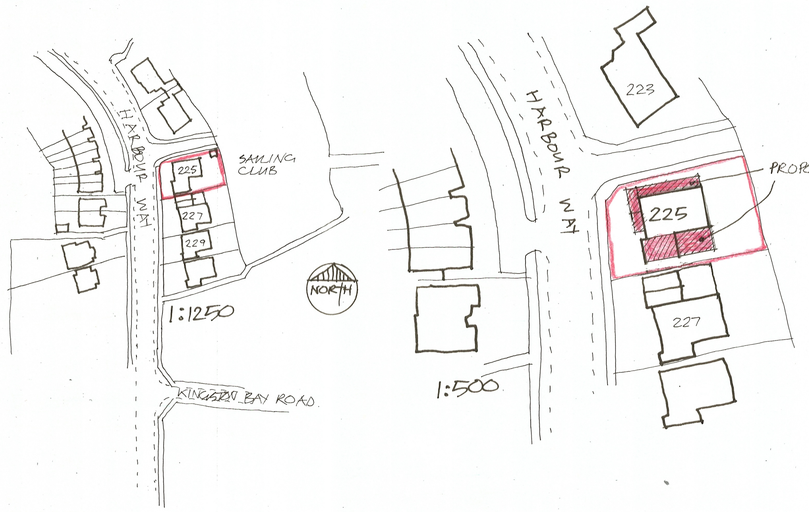

Notes:

All Dimensions must be checked on site and not scaled from this drawing

Contractor and client are reminded of their obligation under the Party Wall Act. If in doubt ask.
Contractor is to confirm all below ground drain run direction and invert levels.

A		
	Date	Revisions

copyright

TIM CORDING
Architectural and Planning Services
3 Whitethorn Drive,
Brighton BN1 5LH
Tel: 07766647320
E: tim_cording@hotmail.co.uk

Client

Job Title
EXISTING PLAN AND ELEVATION.

Drawing Title
225 HARBOUR WAY.
SHOREHAM.
WEST SUSSEX

Scale 1:50 & 1:100.

Date DEC. 2023. | Drawn by

Drg.No. | Rev

Paper Size A1