ALL NEW MATERIALS TO BE CAREFULLY SELECTED TO MATCH EXISTING.



FRONT ELEVATION:— WEST.

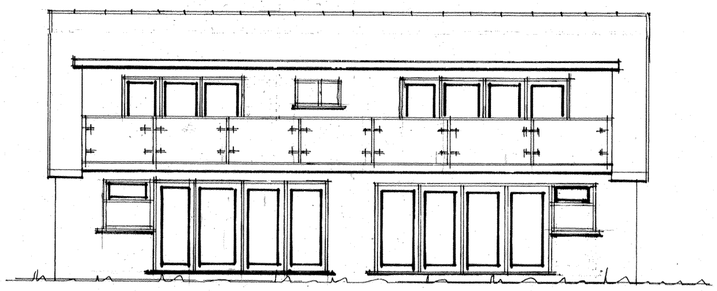

REAR ELEVATION:— EAST.

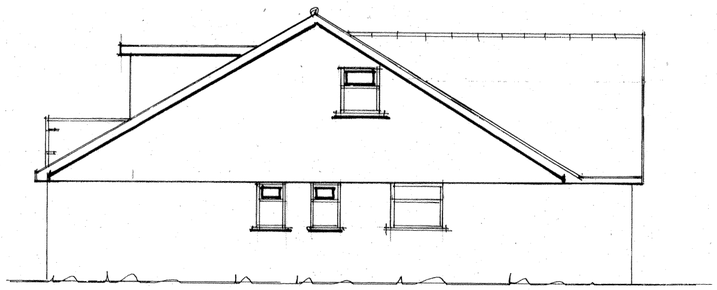

SIDE ELEVATION:— NORTH.

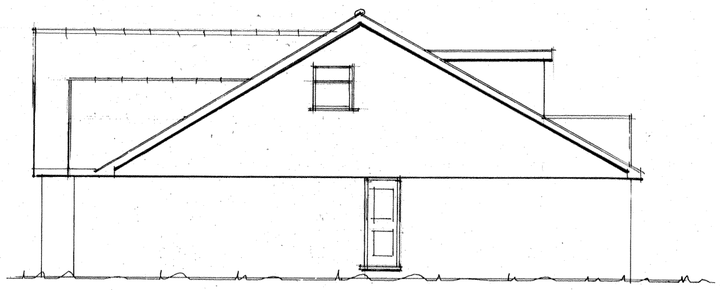

SIDE ELEVATION:— SOUTH.

0 1 2 3 4 5 6 7 8
1:100

Notes:

All Dimensions must be checked on site and not scaled from this drawing

Contractor and client are reminded of their obligation under the Party Wall Act. If in doubt ask.
Contractor is to confirm all below ground drain run direction and invert levels.

A		
	Date	Revisions

copyright

TIM CORDING
Architectural and Planning Services

3 Whitethorn Drive,
Brighton BN1 5LH
Tel: 07766647320
E: tim_cording@hotmail.co.uk

Client
MR & MRS. PURVIS

Job Title
PROPOSED ELEVATIONS.

Drawing Title
225 HARBOUR WAY.

Scale 1:100

Date JAN. 2024 Drawn by

Drg.No. Rev