ALL NEW MATERIALS TO BE CAREFULLY SELECTED TO MATCH EXISTING & REFLECT CHARACTER OF AREA.

5% GLASS FIXED TO EXISTING BOUNDARY WALL (2m)

EXTEND WALL TO 2M HIGH

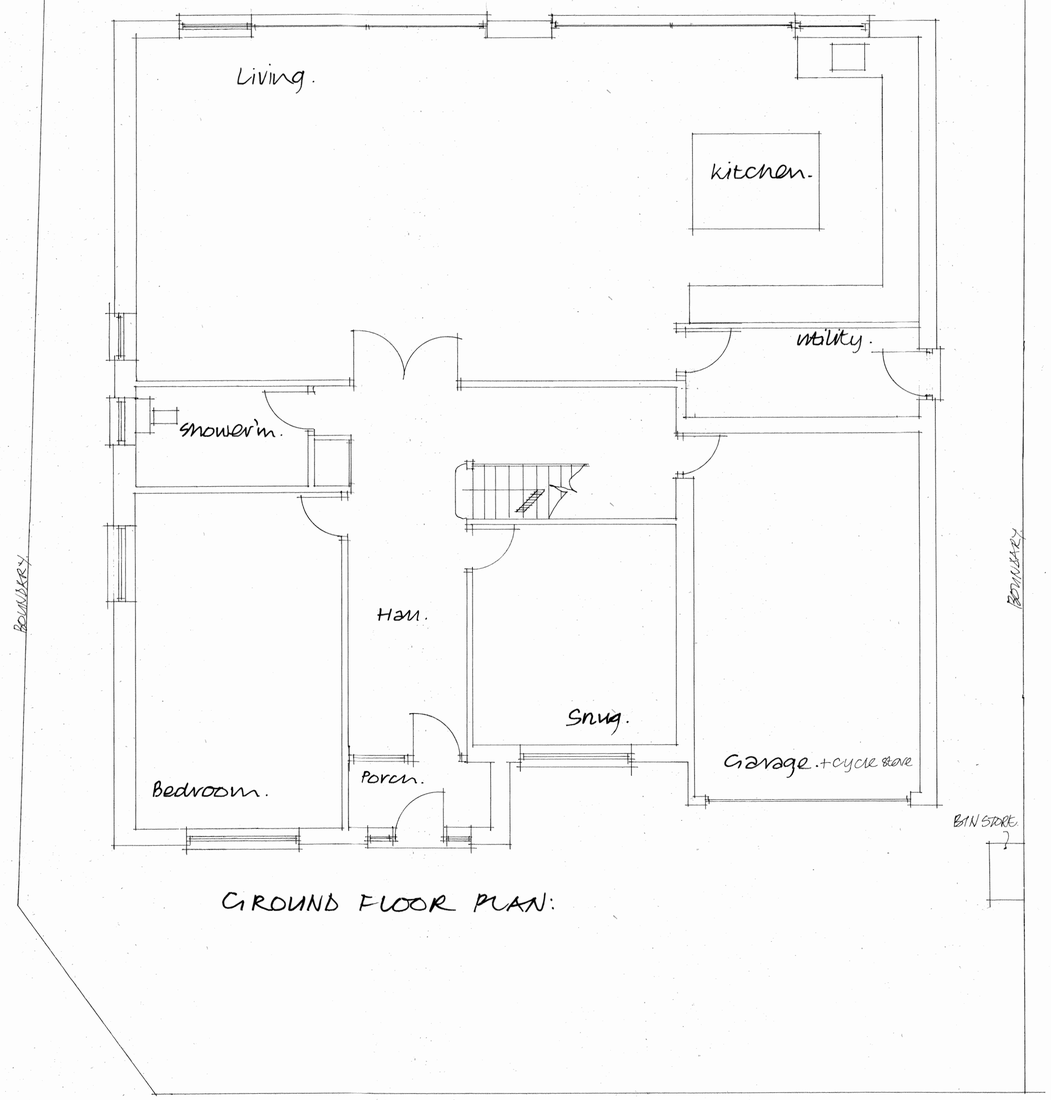

GROUND FLOOR PLAN:

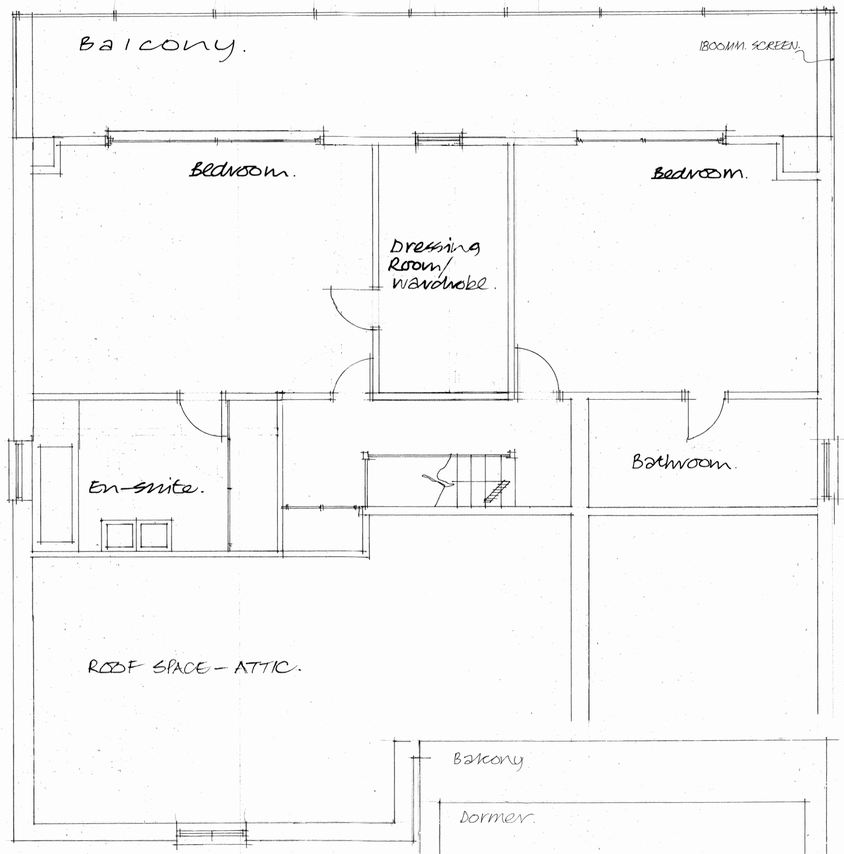

FIRST FLOOR PLAN:

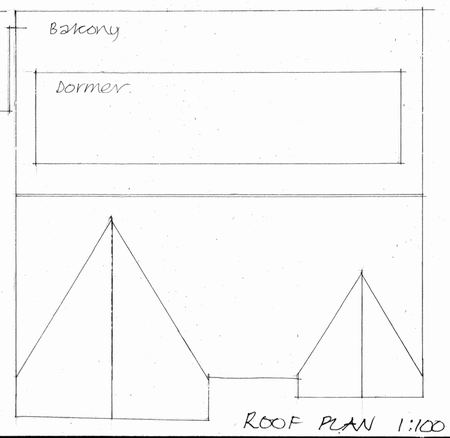

ROOF PLAN 1:100

0 1 2 3 4
1:50

0 1 2 3 4 5 6 7 8
1:100

Notes:

All Dimensions must be cnecked on site and not scaled from this drawing.

Contractor and client are reminded of their obligation under the Party Wall Act. If in doubt ask. Contractor is to confirm all below ground drain run direction and invert levels.

A	FEB 2024	FIRST FLOOR PLAN BALCONY.
	Date	Revisions

copyright

TIM CORDING
Architectural and Planning Services
3 Whitethorn Drive,
Brighton BN1 5LH
Tel: 07766647320
E: tim_cording@hotmail.co.uk

Client
MR & MRS. PURVIS.

Job Title
PROPOSED FLOOR PLANS.

Drawing Title
225 HARBOUR WAY.
SHOREHAM.
WEST SUSSEX.

Scale 1:50

Date JAN. 2024 | Drawn by

Drg.No. | Rev

Paper Size A1