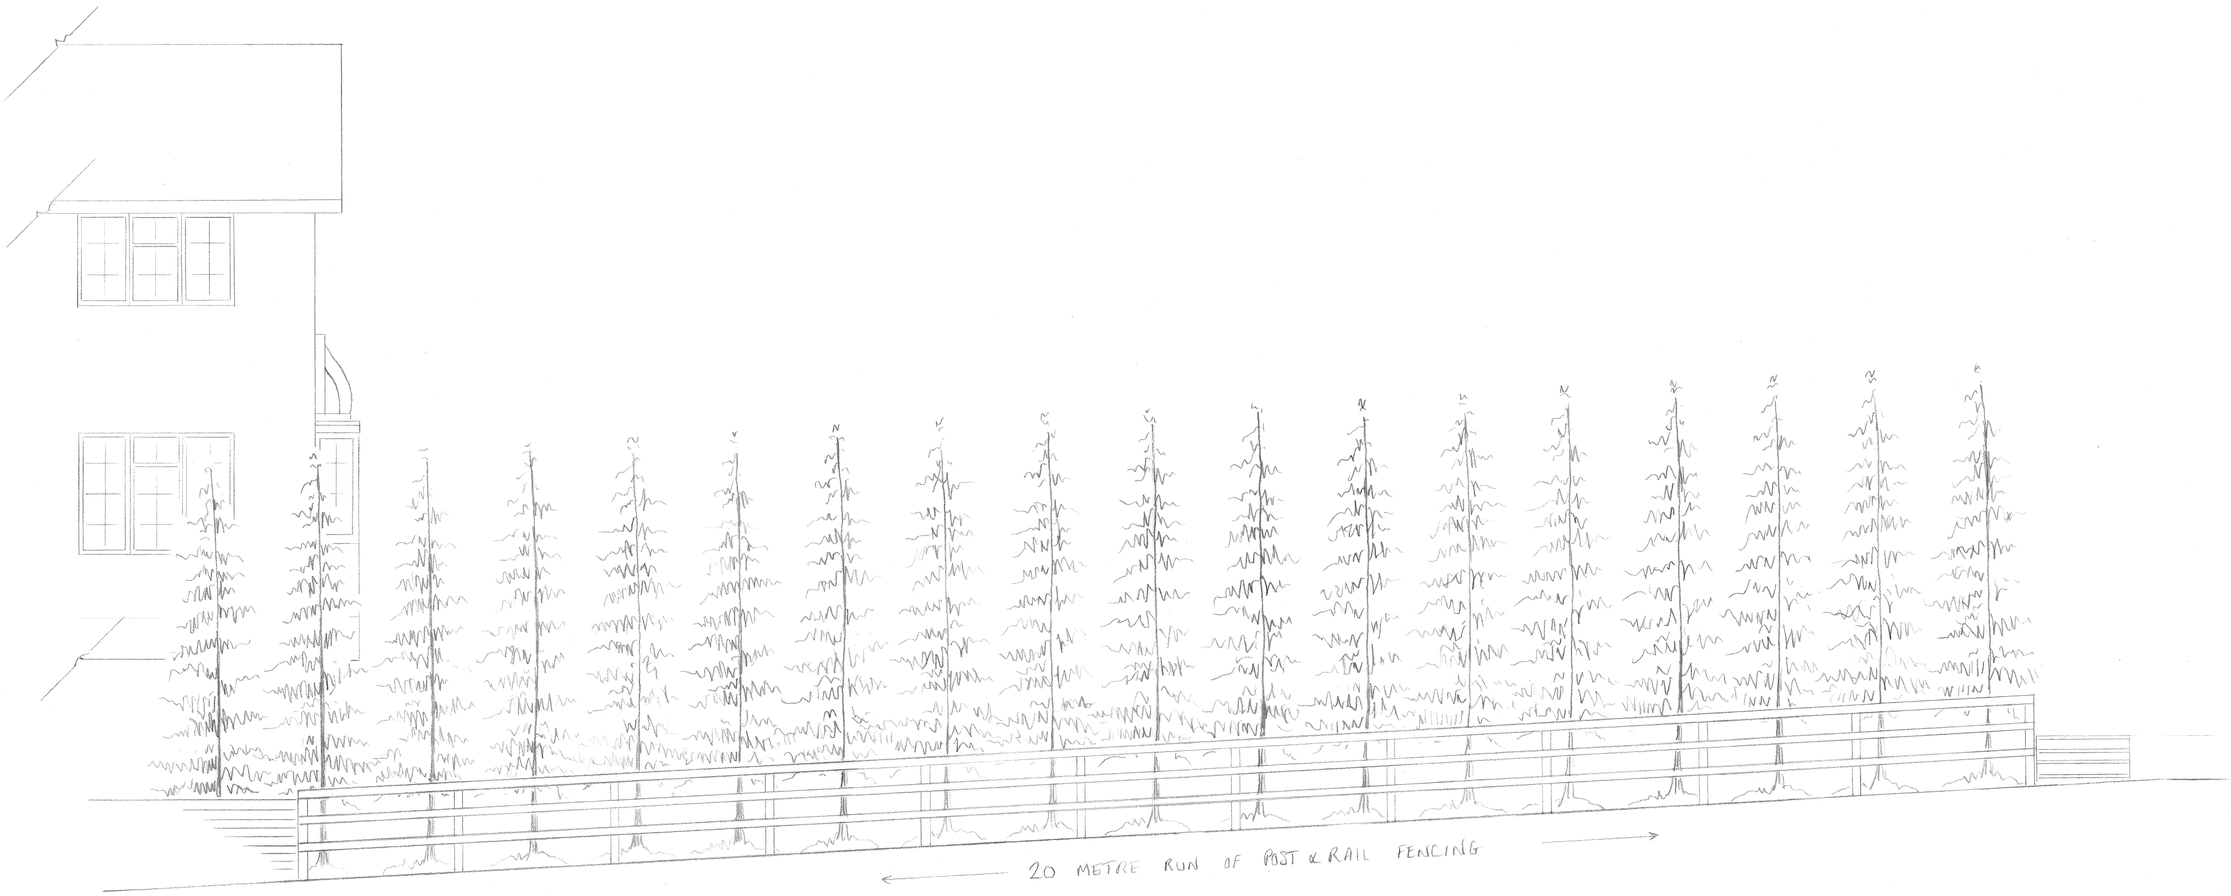


PROPOSED SOUTH ELEVATION

THE GARDEN SLOPES DOWN TOWARDS THE GRAVEL ROADWAY OF THE MOORINGS. THE ROADWAY IS APPROXIMATELY 2METRES BELOW THE LAWN LEVEL AND RISES TO THE EAST ALONG THE LINE OF THE ESTABLISHED CONIFEROUS TREES, RISING APPROXIMATELY 1METRE IN THIS 20METRE RUN.

THE PROPOSAL SEEKS TO ERECT A POST AND RAIL FENCE - APPROXIMATELY 1 METRE IN HEIGHT.

WOODHILL DESIGN & BUILD ~ 01243 850515
PRODUCED BY PETER EVANS.

SITE ADDRESS:-
23 THE MOORINGS, LANCING, BN15 0PP.

DETAILS:-
TO ERECT A POST AND RAIL FENCE ON THE SOUTHERN BOUNDARY WITH A SMALL EAST FACING RETURN.

DRAWING TITLE:- PRSE/EV 02
DATE:- 22/09/2015 SCALE 1:50 @ A2