


DO NOT SCALE FROM THIS DRAWING

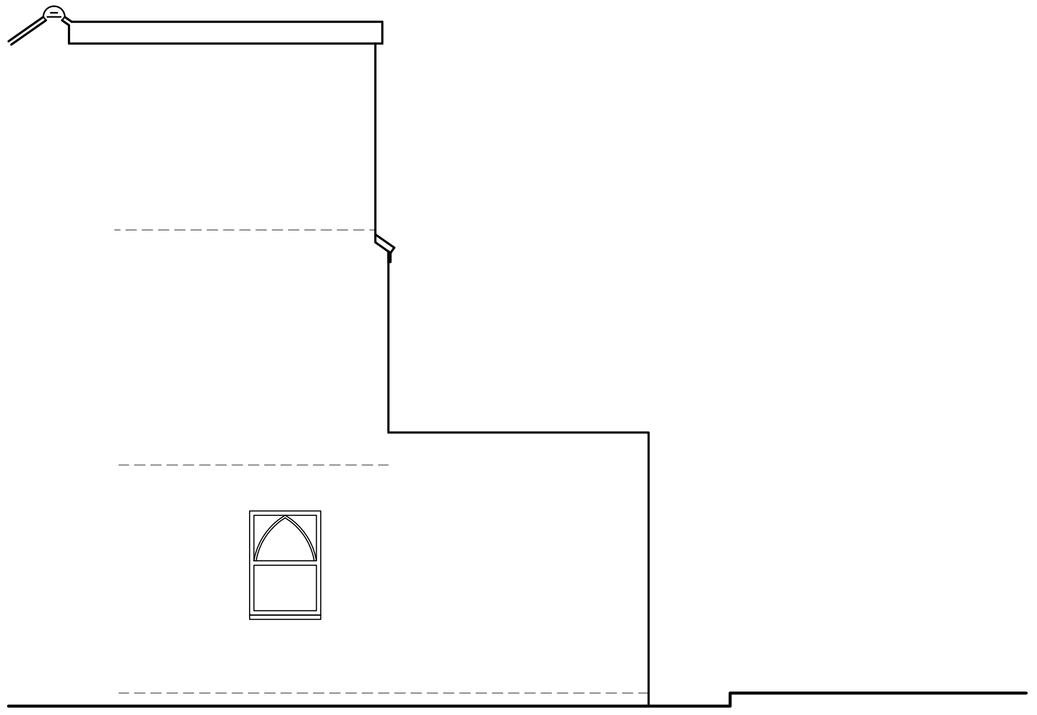


North Elevation

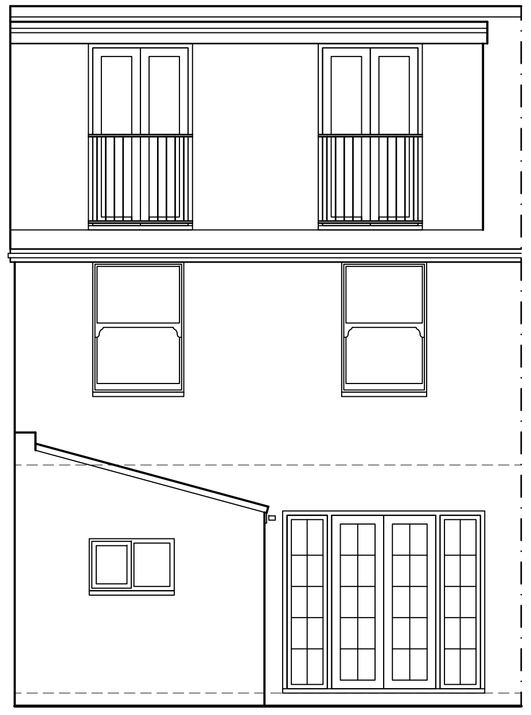


West Elevation

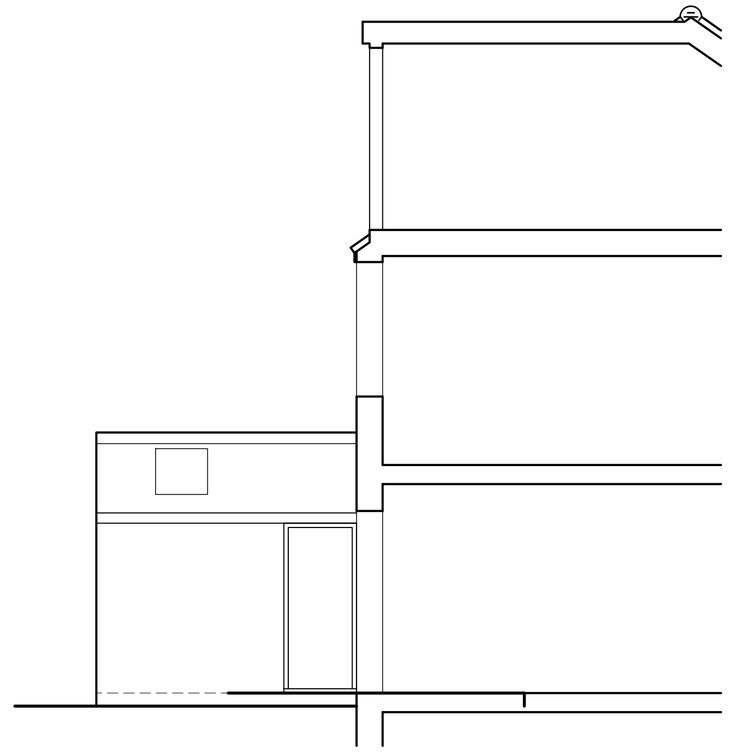


South Elevation

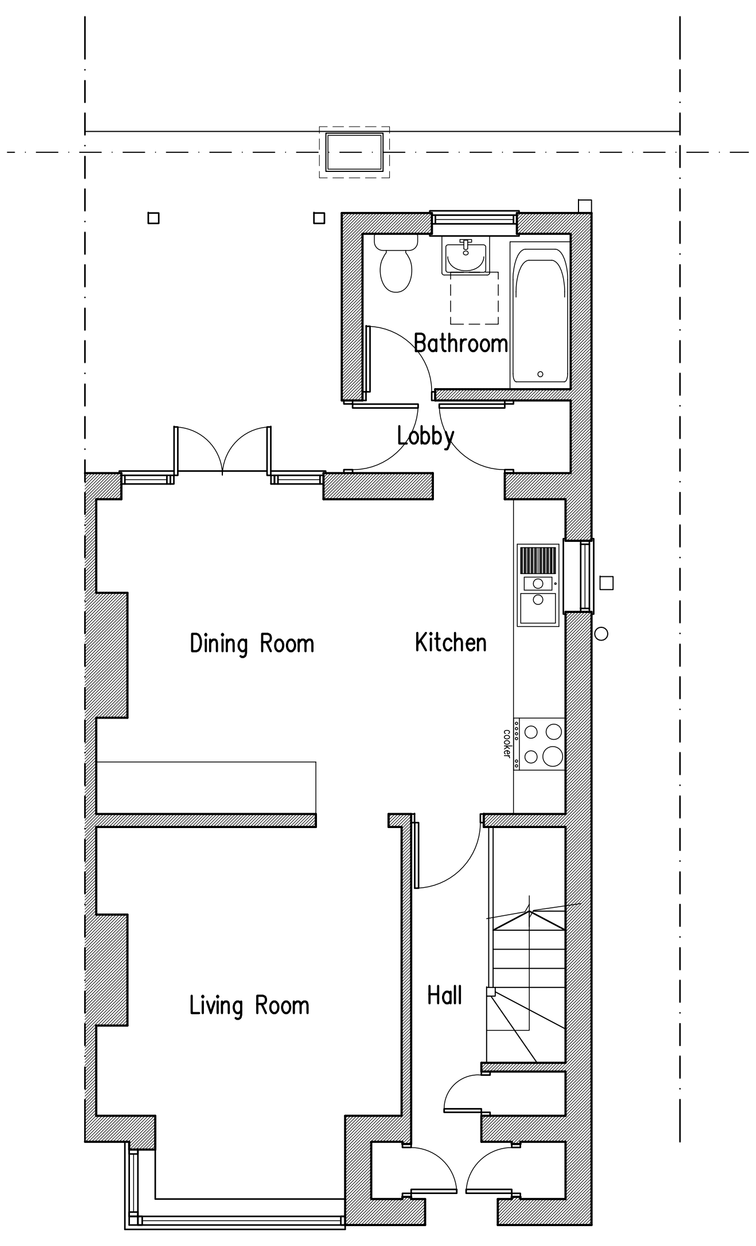


Ground Floor Plan

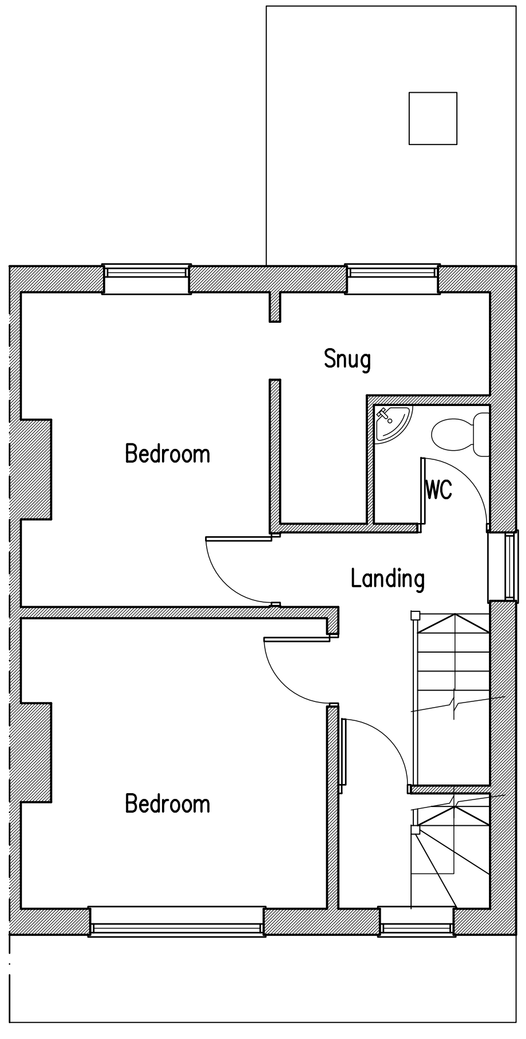

First Floor Plan

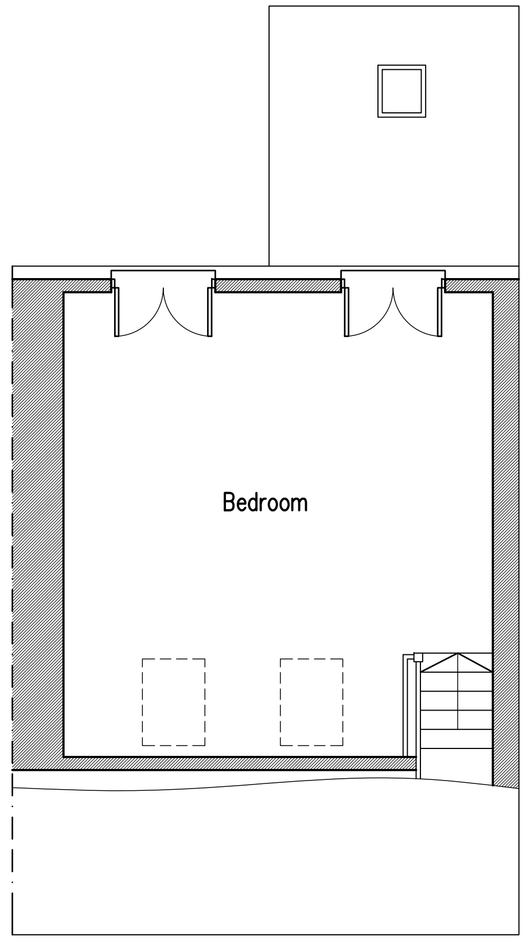

Second Floor Plan

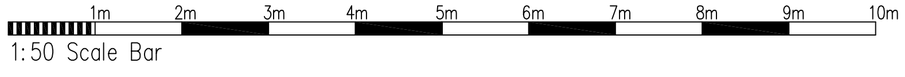

1:50 Scale Bar

Proposed Ground and First Floor Extensions at: 7 Victoria Road, Shoreham-By-Sea, West Sussex

rja Planning & Building Consultants Ltd.
1st Floor
10 High Street
Shoreham-By-Sea
West Sussex BN43 5DA
t: 01273 467297 mob: 07971 375739
e: rex@rjapbc.co.uk web: www.rjapbc.co.uk

Chartered Institute of Architectural Technologists

PROJECT: 7 Victoria Road, Shoreham-By-Sea, West Sussex

DRAWING TITLE: Existing Floor Plans & Elevations

CLIENT: Mr and Mrs R. Wrightson

DWG NO: 20785-01

REVISION:

SCALE: 1:50 @ A1

DATE: 29.04.20

DRAWN: rex