T.P. OFFICE COPY

CLIENT Mr. E. Mc Cabe & Miss V. Lintelmann	PROJECT "Olinda Hotel" 199 Brighton Road Worthing West Sussex BN11 2EX Proposed rooms in roof	R.J.REYNOLDS HNC Con. Tech. (Arch) Architectural Services 82 GREENACRES SHOREHAM BY SEA WEST SUSSEX BN43 5XL Telephone: 01273 462889 Fax: 01273 441992
DRAWING Proposed West & East Elevations. COLOURED COPY		

drawing	1569/P4	scale	1 :100;	date	March. 2007	revisions					

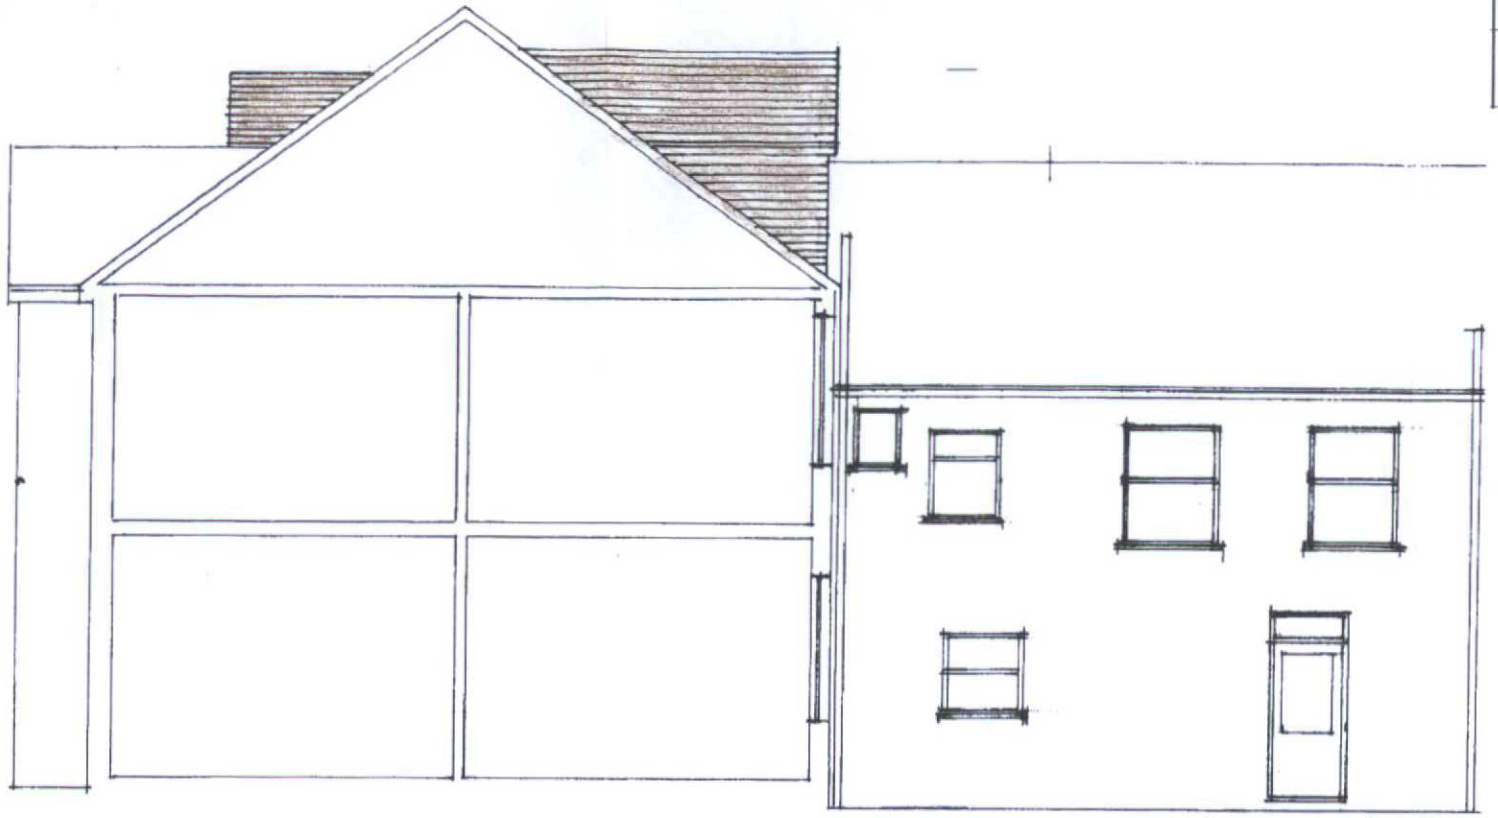

PROPOSED SIDE ELEVATION (West)

BOROUGH OF WORTHING
DEPOSITED 12.11.07
WB/ 07/1387 F11

WORTHING BOROUGH COUNCIL
- 7 JAN 2008
CONSENT REFUSED

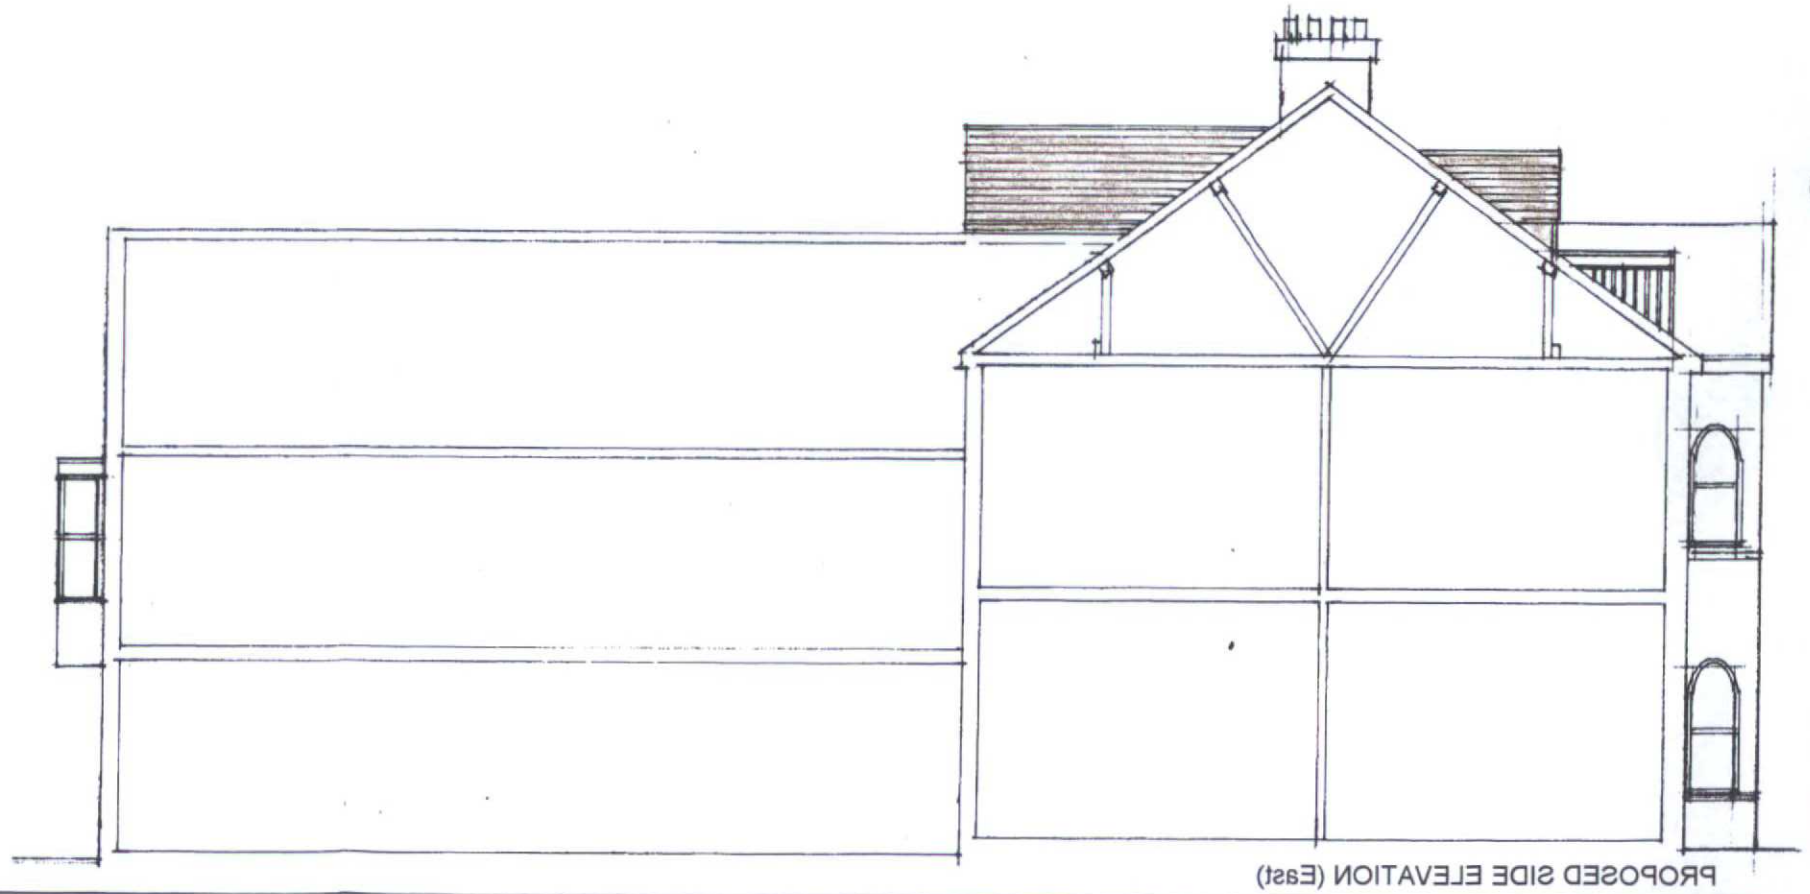

PROPOSED SIDE ELEVATION (East)