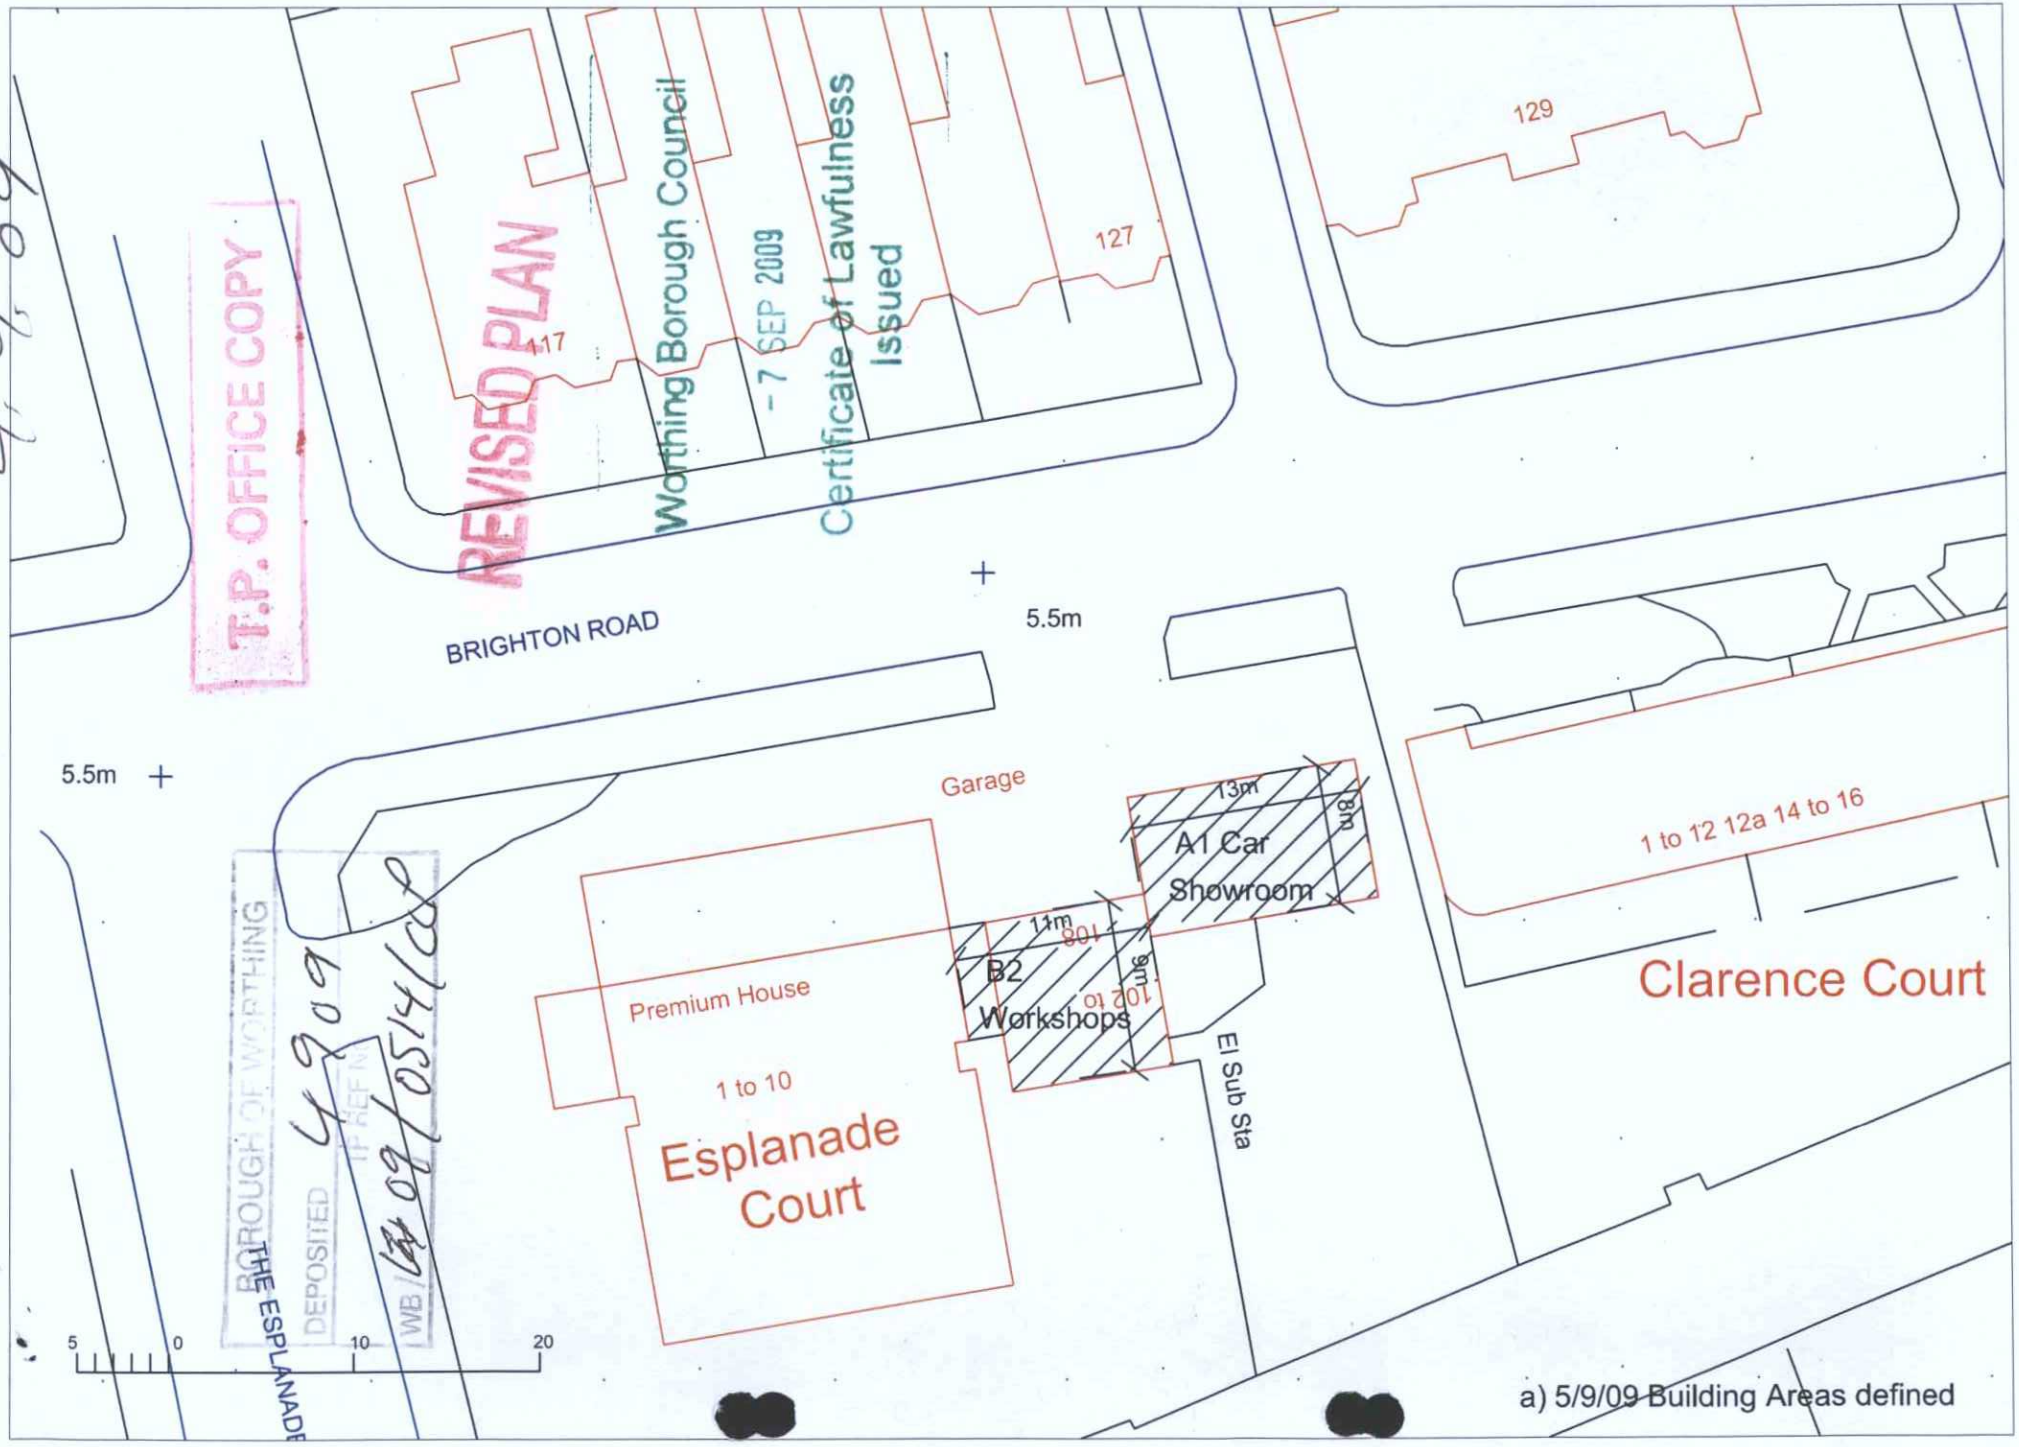

4909
T.P. OFFICE COPY
REVISED PLAN
Worthing Borough Council
- 7 SEP 2009
Certificate of Lawfulness Issued
117
127
129
BRIGHTON ROAD
5.5m
5.5m
Garage
13m
8m
A1 Car Showroom
11m
10m
B2 Workshops
Premium House
1 to 10
Esplanade Court
El Sub Sta
1 to 12 12a 14 to 16
Clarence Court
BOROUGH OF WORTHING
DEPOSITED
4909
WB/09/0514/CD
5
0
10
20
a) 5/9/09 Building Areas defined