Scale Bar (1:100)
0m 5m 10m

Scale Bar (1:50)
0m 5m

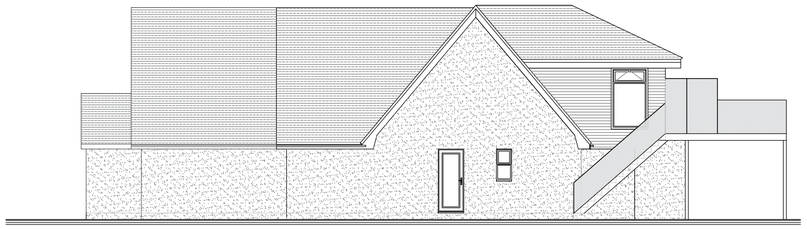

Proposed Side Elevation (Scale 1:100)

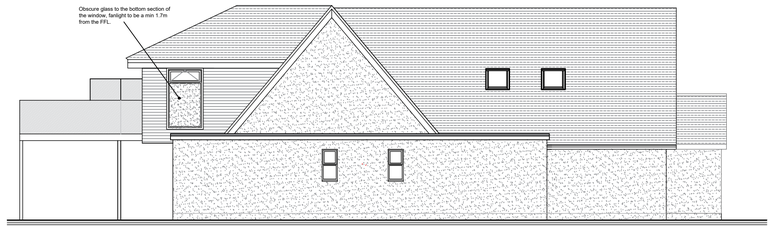

Proposed Side Elevation (Scale 1:100)



Proposed Front Elevation (Scale 1:100)

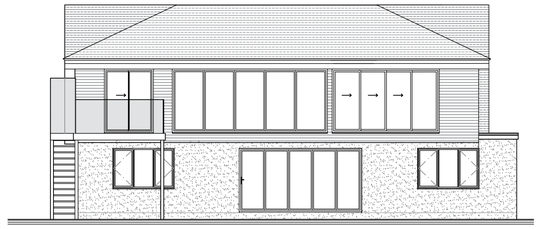

Proposed Rear Elevation (Scale 1:100)

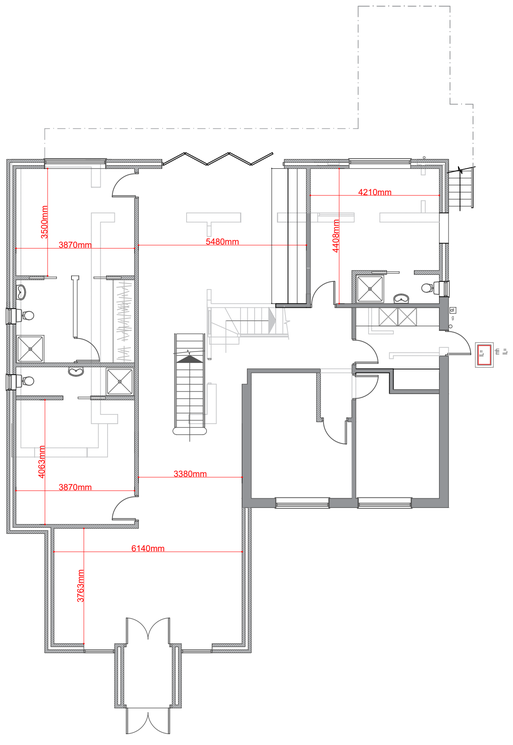

Proposed Ground Floor Plan (Scale 1:100)

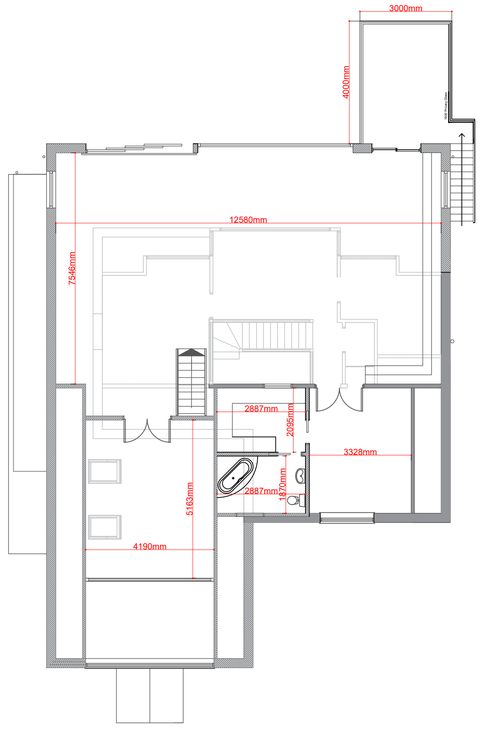

Proposed First Floor Plan (Scale 1:100)

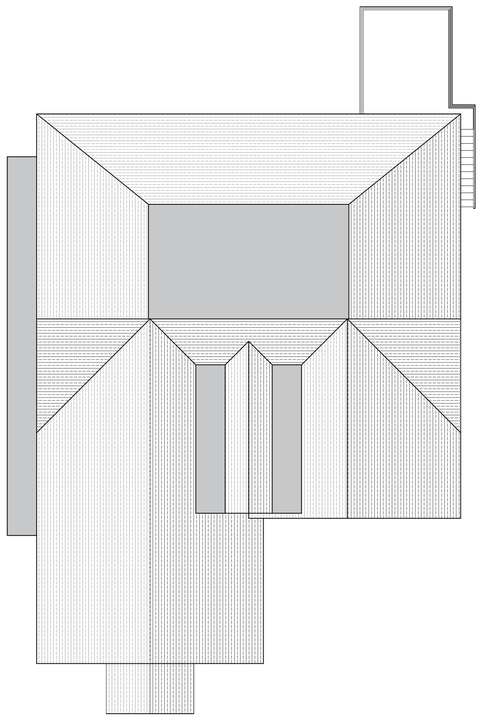

Proposed Roof Plan (Scale 1:100)

PROPOSED SHED

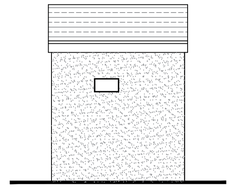

SHED - Proposed Side Elevation (Scale 1:50)

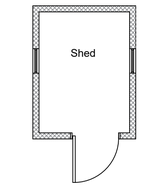

SHED - Proposed Layout (Scale 1:50)

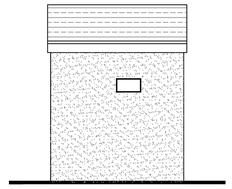

SHED - Proposed Side Elevation (Scale 1:50)

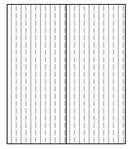

SHED - Proposed Roof Plan (Scale 1:50)



SHED - Proposed Front Elevation (Scale 1:50)

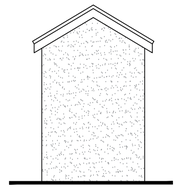

SHED - Proposed Rear Elevation (Scale 1:50)

C	May 21	Shed windows added
B	May 21	Dimensions added
A	May 21	Balcony Amended

revisions

DOWNSVIEW
ASSOCIATES
Chartered Surveyors
Little Acorns, Hampers Lane, Storrington, West Sussex, RH20 3HZ
Tel: 01903 746367 Mob: 7525 644965
Email: mail@downsview-surveyors.co.uk
RICS

address
110 Old Fort Road
Shoreham Beach
Shoreham By-Sea
West Sussex

project
Front extension, loft extension and internal alterations

title
Proposed Layouts and Elevations

scale:	date:	revision:
As noted@ A1	May 2021	C

drawing number
2021.309.01