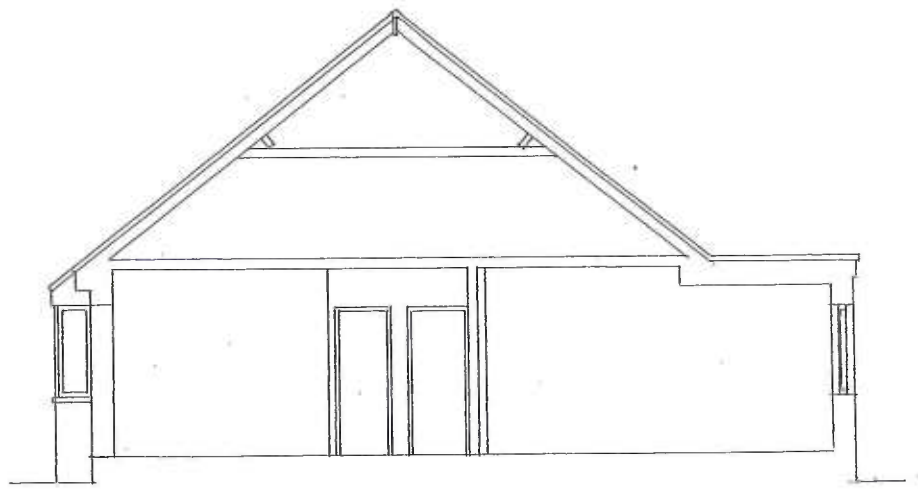

SECTION A—A



REAR ELEVATION

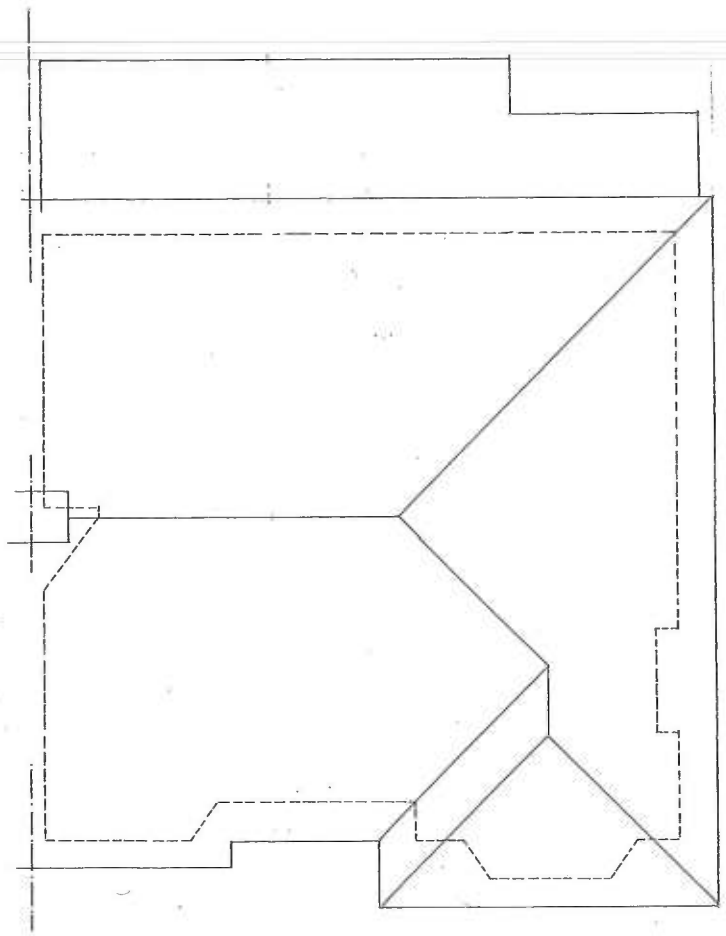

ROOF PLAN

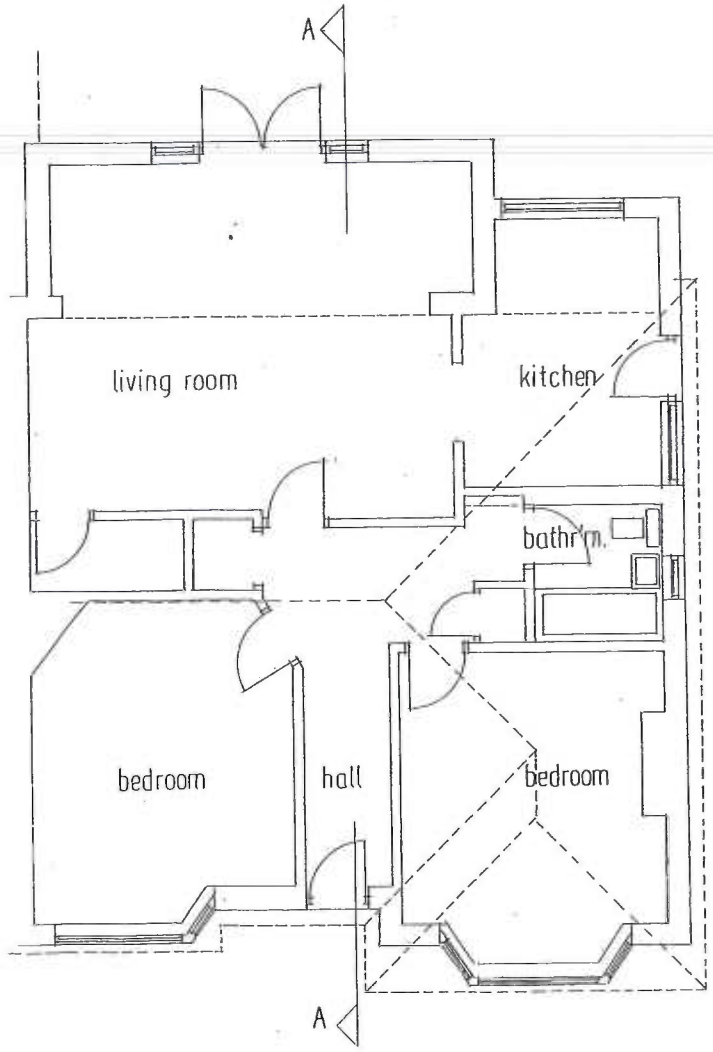

GROUND FLOOR PLAN

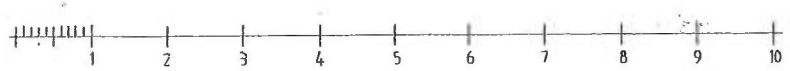

SCALE BAR @ A3

DWG. No.1

8 GROVER AVENUE LANCING

SURVEY OF EXISTING

DRAWN BY
ALAN R.WOOD
75 WESTBOURNE STREET
HOVE BN3 5PF
tel: 01273 770602

SCALE: 1:100

DATED: JUNE 2020