
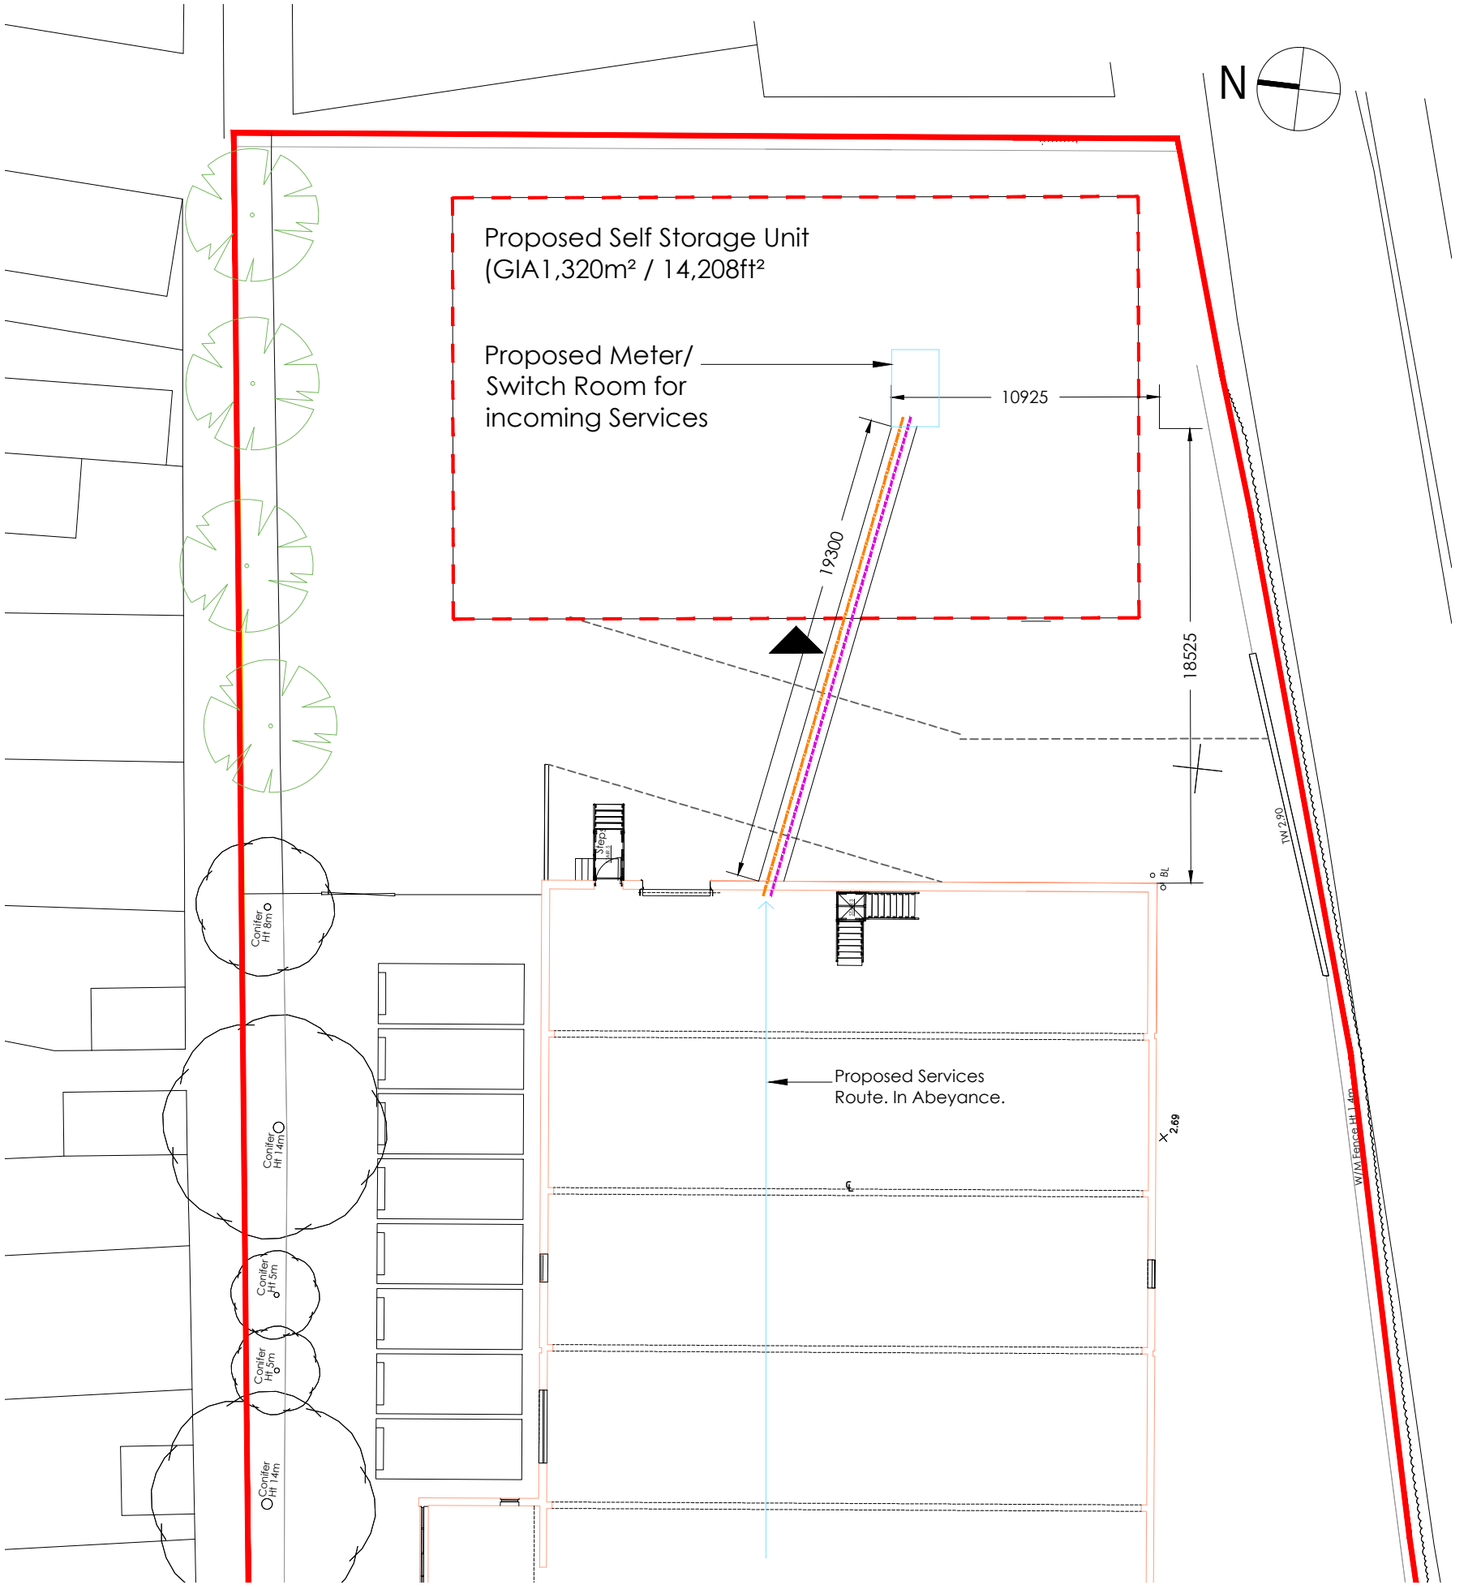



Block Plan. SCALE 1:250

0m 1m 2m 3m 4m 5m 10m 15m 20m

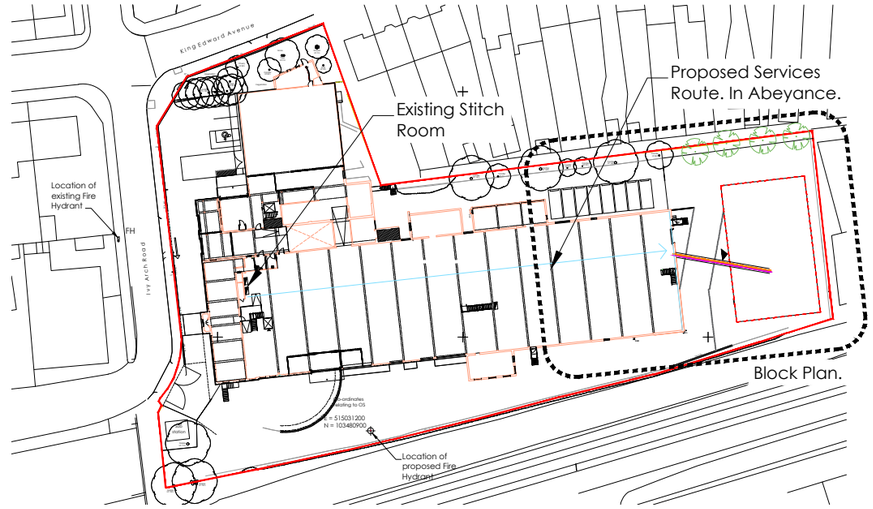

Location Plan. SCALE 1:1250

0 m 10 m 20 m 30 m 40 m 50 m 100 m

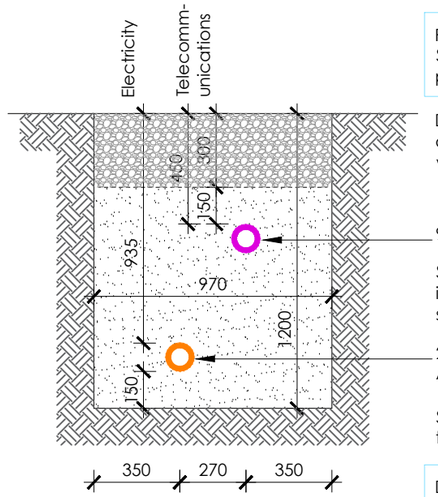

Please refer to M & E Engineers design & Specification in conjunction with information provided.

Ducting to be laid in strict accordance with suppliers written instruction

96mm Ø Communications Duct

Services trench to be formed and suitably backfill in layers not exceeding 300mm so as to prevent sinking

200mm Ø black Underground Duct.
Assumed high voltage supply. TBC

Spoils removed to from trench are to be taken off site

Draw pits or inspection chambers to be provided in accordance statutory or applicable regulations

All twin wall, smooth lined. RIGI Duct complete with marker tape above

Detail Section. SCALE 1:25

0m 0.5m 1m 1.5m 2m

Rev	Date	Description	Rev By	Chk'd By
-	--.--.--	---- ---	--	--

Project Title	PROPOSED FIRE HYDRANT LOCATION READY STEADY STORE BIDFOOD DEPOT KING EDWARD AVENUE WORTHING
Client	BRAVO SERVICES LTD
Status	PLANNING
Scale	1:25, 250 & 1250
Drawing Size	A3
Date	02/08/2024
Drawn By	P.Mac
Checked	RO'D

Drawing Title	PROPOSED SERVICES TRENCH
Job-Dwg No	15175/2-155
Rev	.

2 St. Johns North, Wakefield, WF1 3QA t. 01924 291800
Carvers Warehouse, 77 Dale Street, Manchester, M1 2HG t. 0161 2388555
The Old Rectory, 79 High Street, Newport Pagnell, MK16 8AB t. 01908 211577
101 London Road, Reading, RG1 5BY t. 0118 9507700
10 Gees Court, St Christophers Place, London, W1U 1JJ t. 0207 4091215

THE HARRIS PARTNERSHIP
ARCHITECTS
www.harrispartnership.com

CAD file reference CAD FILE REFERENCE

This drawing is copyright and may not be reproduced in whole or part without written authority. Do not scale off this drawing.