REVISED PLAN

Site Plan

T.P. OFFICE COPY

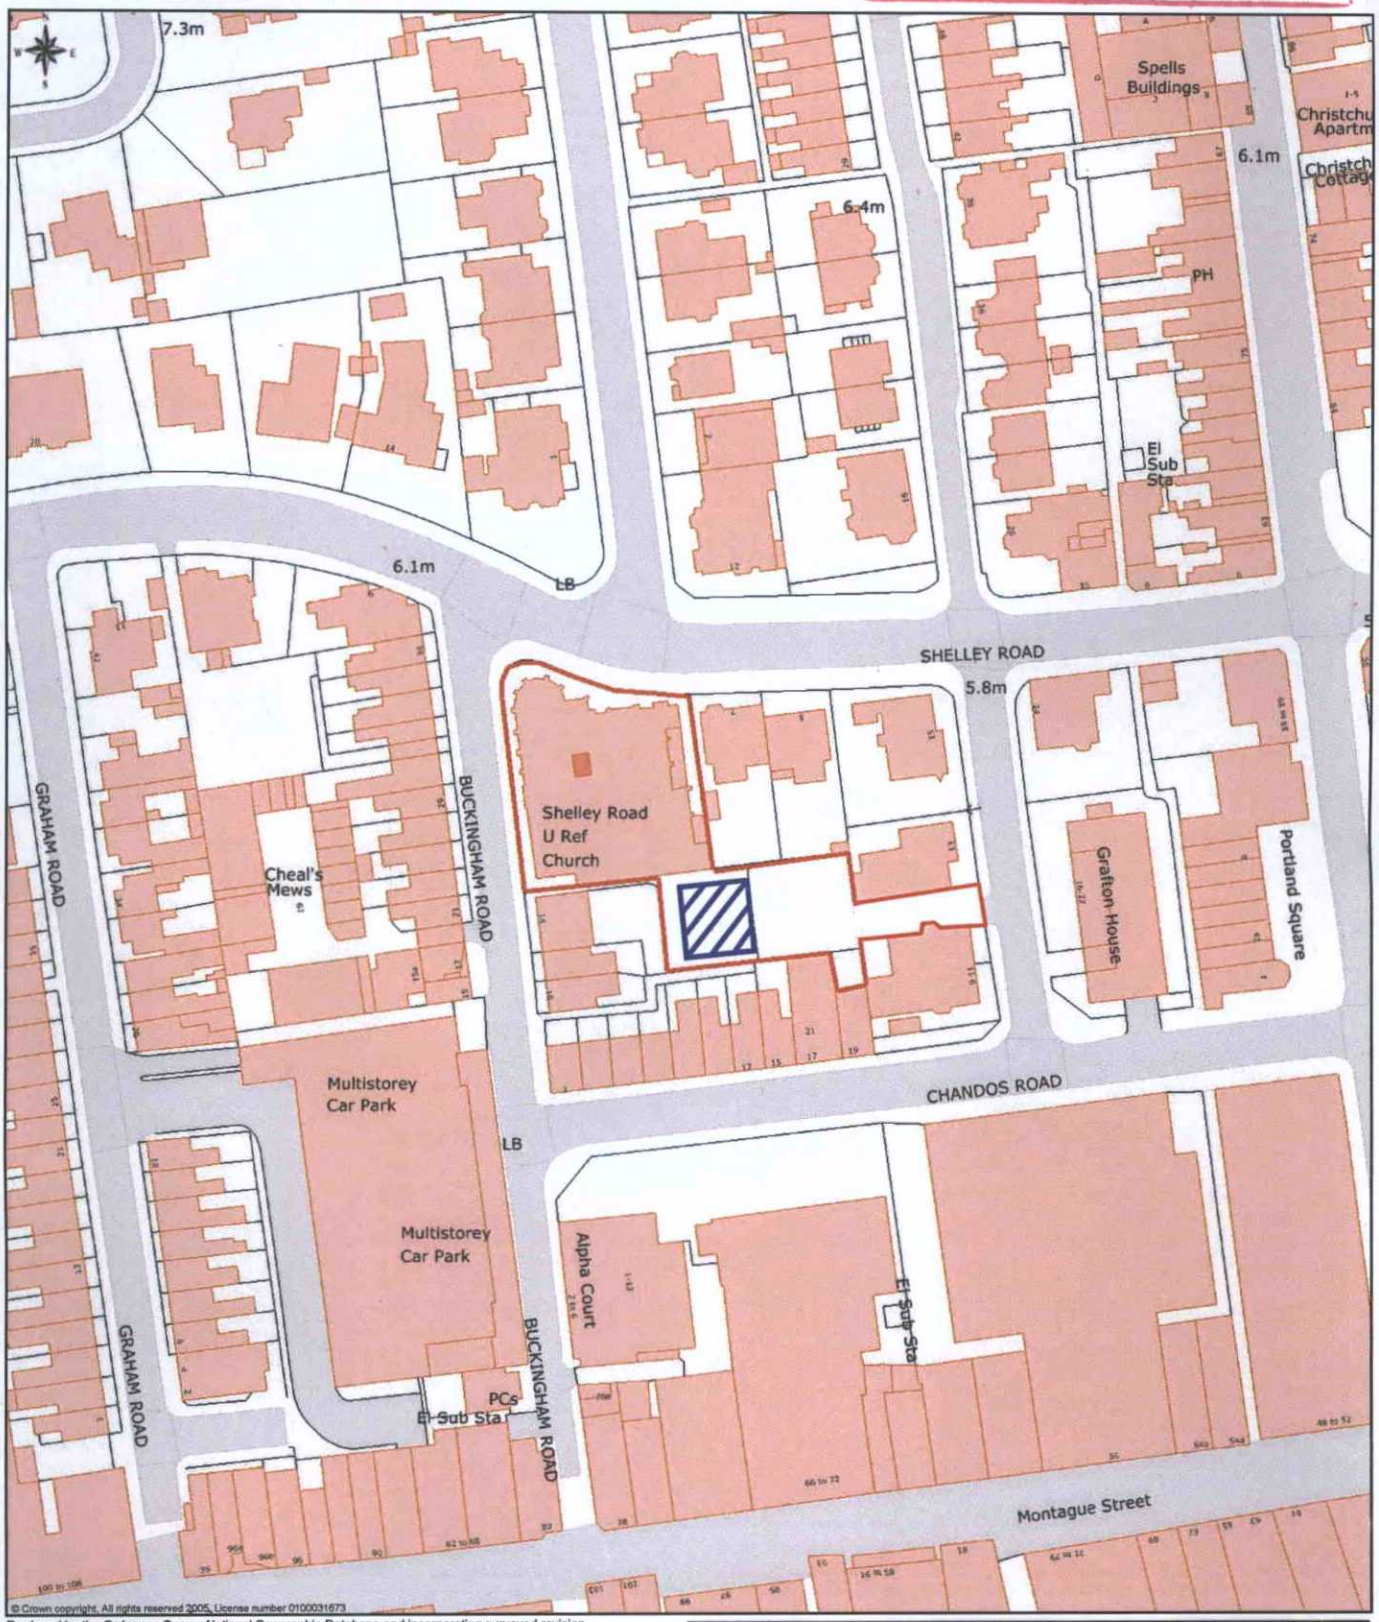

Produced by the Ordnance Survey National Geographic Database and incorporating surveyed revision available at the date of production.
Reproduction in whole or in part is prohibited without the prior permission of Ordnance Survey.
The representation of a road, track or path is no evidence of a right of way.
The representation of features as lines is no evidence of a property boundary.

Scale 1:1250

BOROUGH OF WORTHING
DEPOSITED 9 · 11 · 09
TP REF NO
WB / 09 / 0774 /CLP

Worthing Borough Council
- 9 NOV 2009

Certificate of Lawfulness Issued

Plainview Planning Ltd

Stereopsis/002/C

1:1250 OS Mastermap
Pre-application

Prepared by: Ian Woodward-Court

8/19/2008