

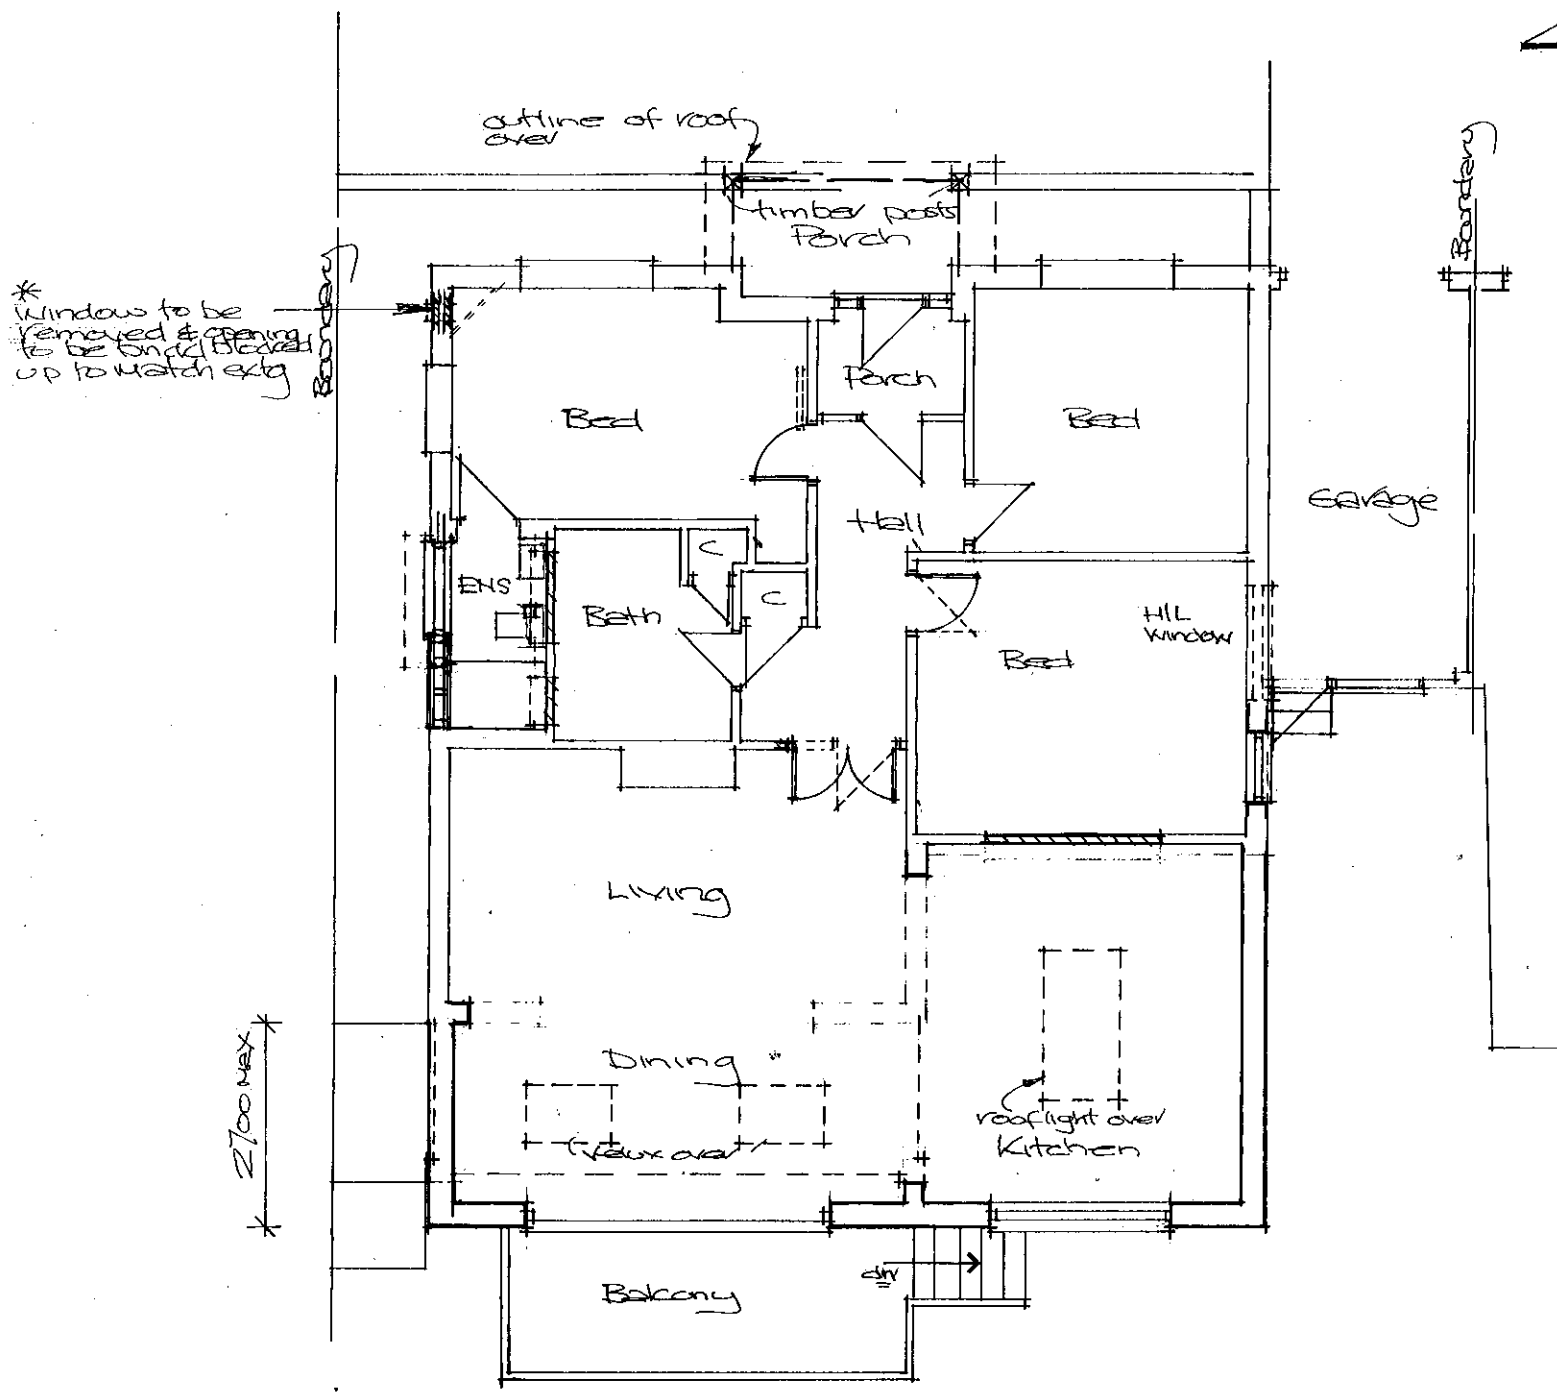
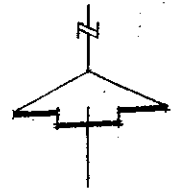


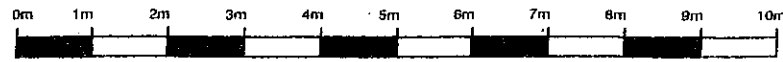

Proposed Ground Floor Plan - scale: 1/100

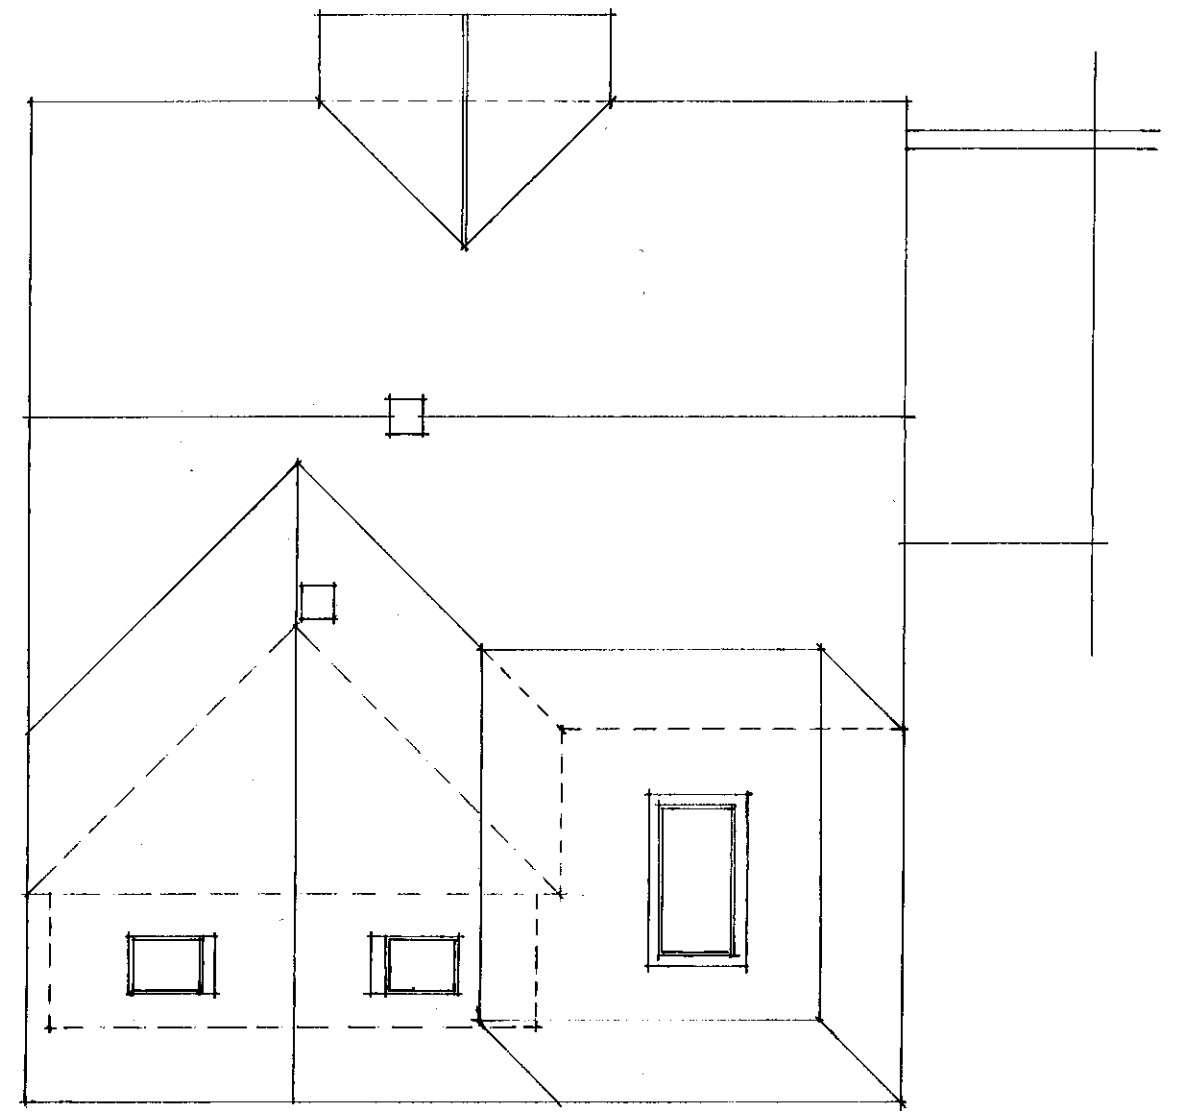

Proposed Roof Plan - scale: 1/100

Amendments
Rev A: 16/03/26 - window (small) in
NW Bedroom removed & blocked in.
shown thus: *

20 NORBURY DRIVE
LANCING
WEST SUSSEX BN15 0QN

Paul Trussler
44 Firle Road
Lancing
West Sussex
BN15 0NZ