


DO NOT SCALE FROM THIS DRAWING

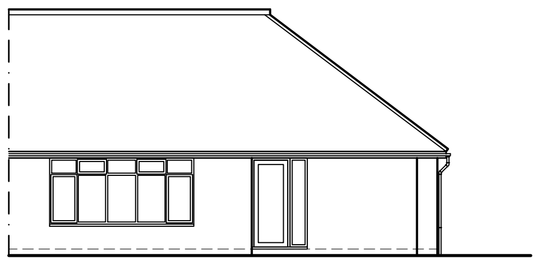


West Elevation

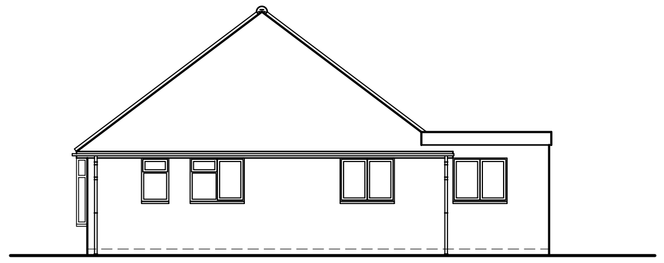


South Elevation

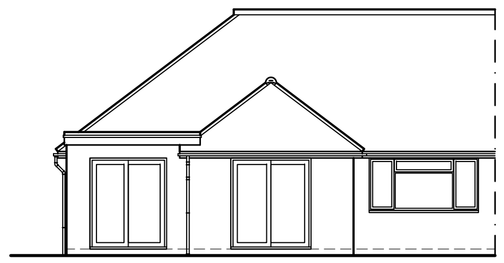


East Elevation

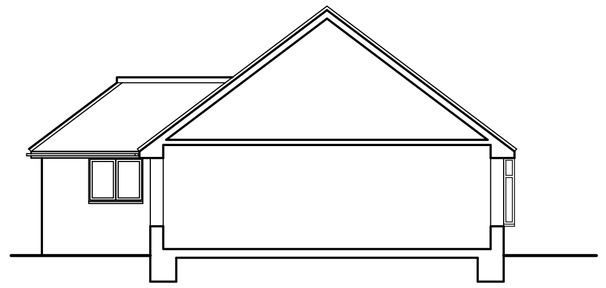


North Elevation

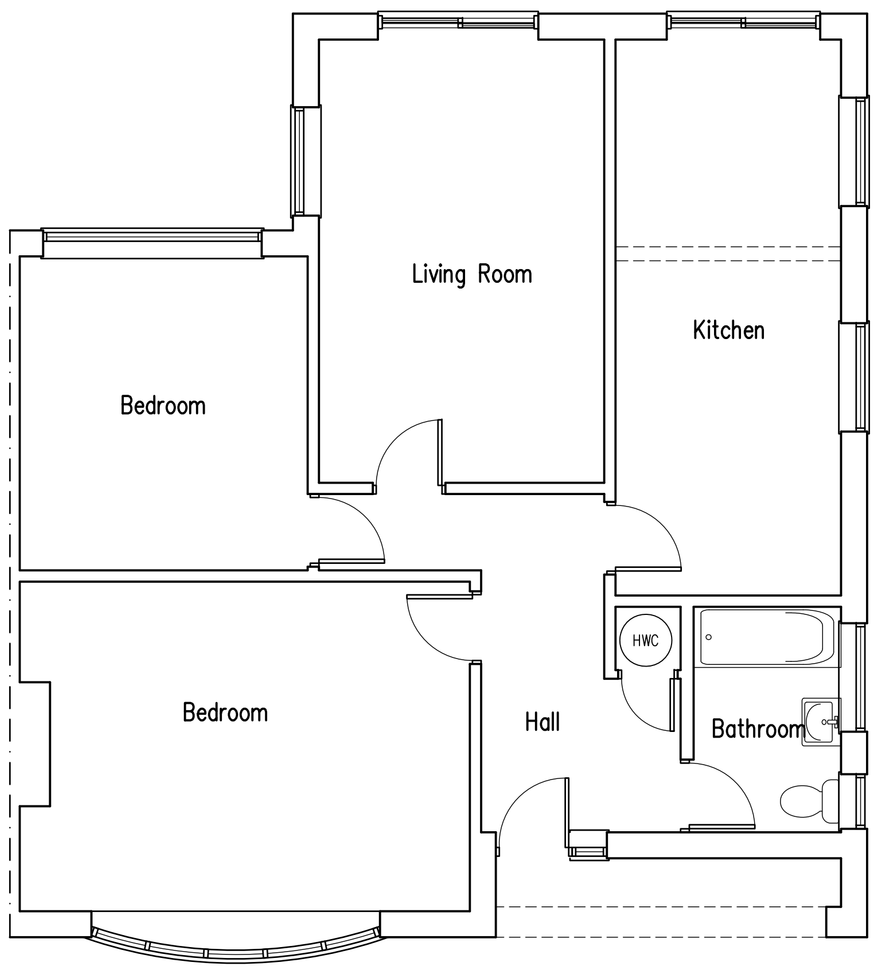


Ground Floor Plan

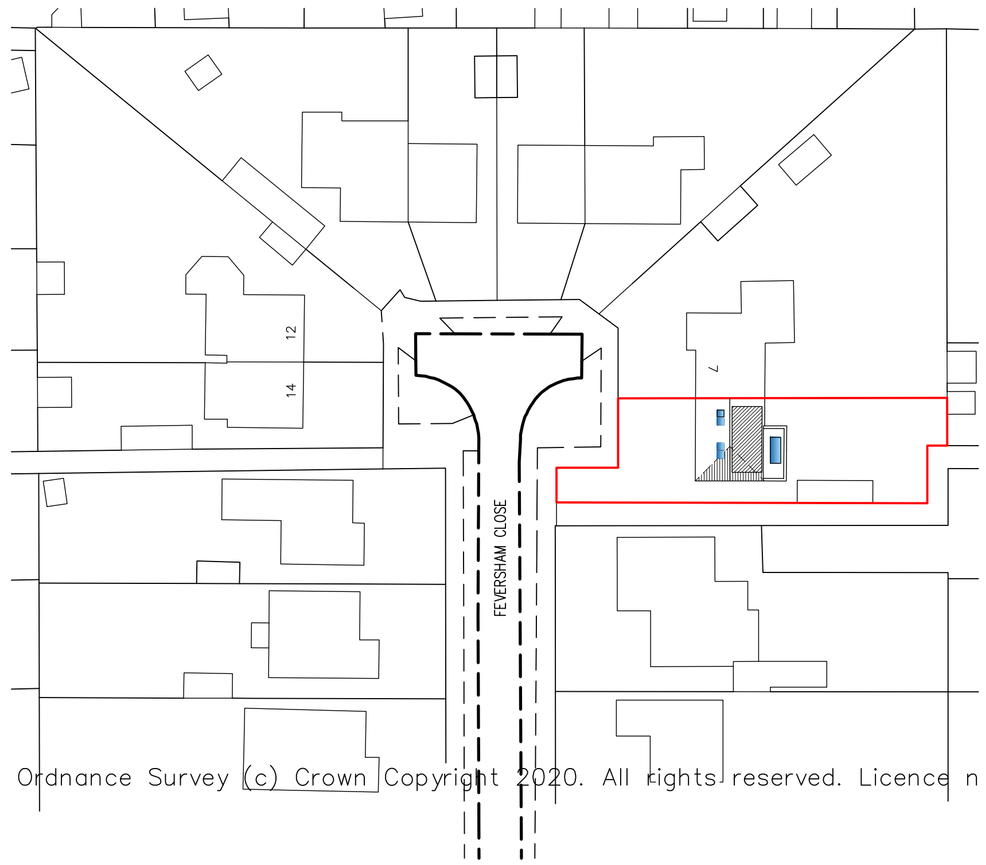


Block Plan

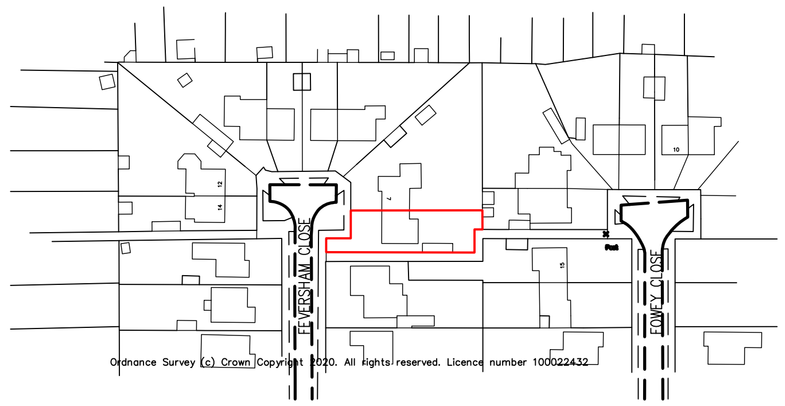

Location Plan

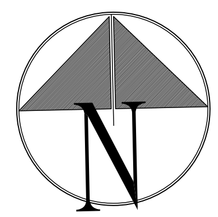

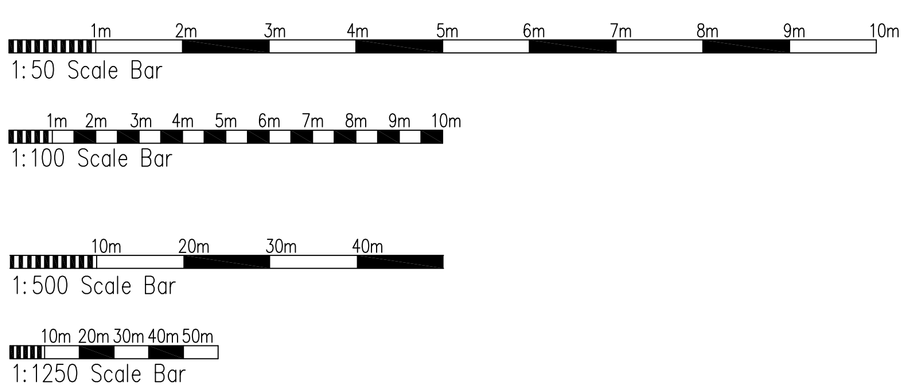

A	12.03.20	Dormer width reduced on block plan

Proposed Conversion Of Roof Space & Internal Alterations at: 6 Feversham Close, Shoreham-By-Sea, West Sussex

rja Planning & Building Consultants Ltd.
1st Floor
10 High Street
Shoreham-By-Sea
West Sussex BN43 5DA
t: 01273 467297 mob: 07971 375739
e: rex@rjapbc.co.uk web: www.rjapbc.co.uk

Chartered Institute of Architectural Technologists

PROJECT: 6 Feversham Close, Shoreham-By-Sea, West Sussex

DRAWING TITLE: Existing Floor Plans & Elevations. Block Plan & Location Plan

CLIENT: Mr & Mrs K. Morland

DWG NO: 19769-01

REVISION: A

SCALE: 1:50, 1:100, 1;500, 1:1250 @ A1

DATE: 25.11.19

DRAWN: rex