
DO NOT SCALE FROM THIS DRAWING

1m 2m 3m 4m 5m 6m 7m 8m 9m 10m
1:50 Scale Bar


1m 2m 3m 4m 5m 6m 7m 8m 9m 10m
1:100 Scale Bar

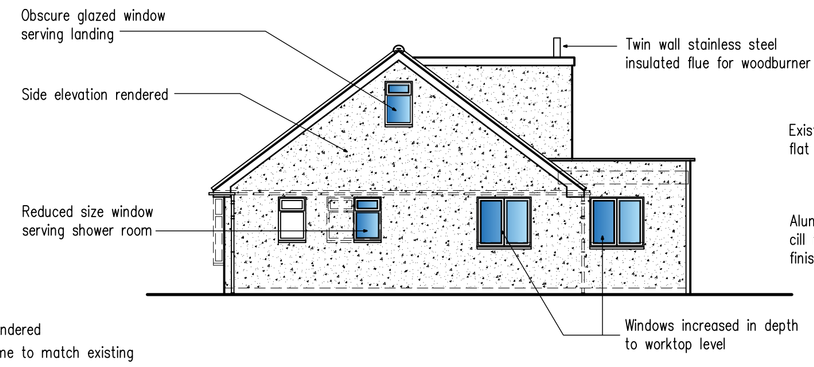


West Elevation




South Elevation

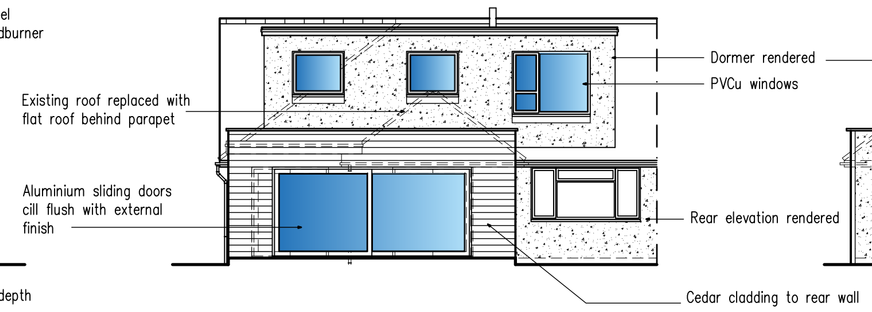


East Elevation

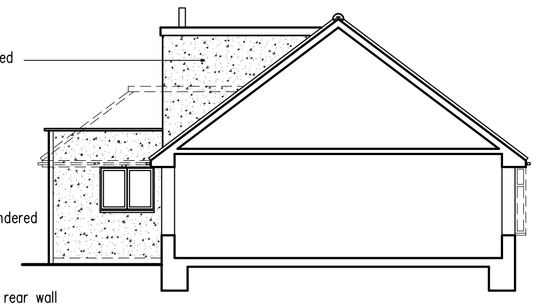

North Elevation

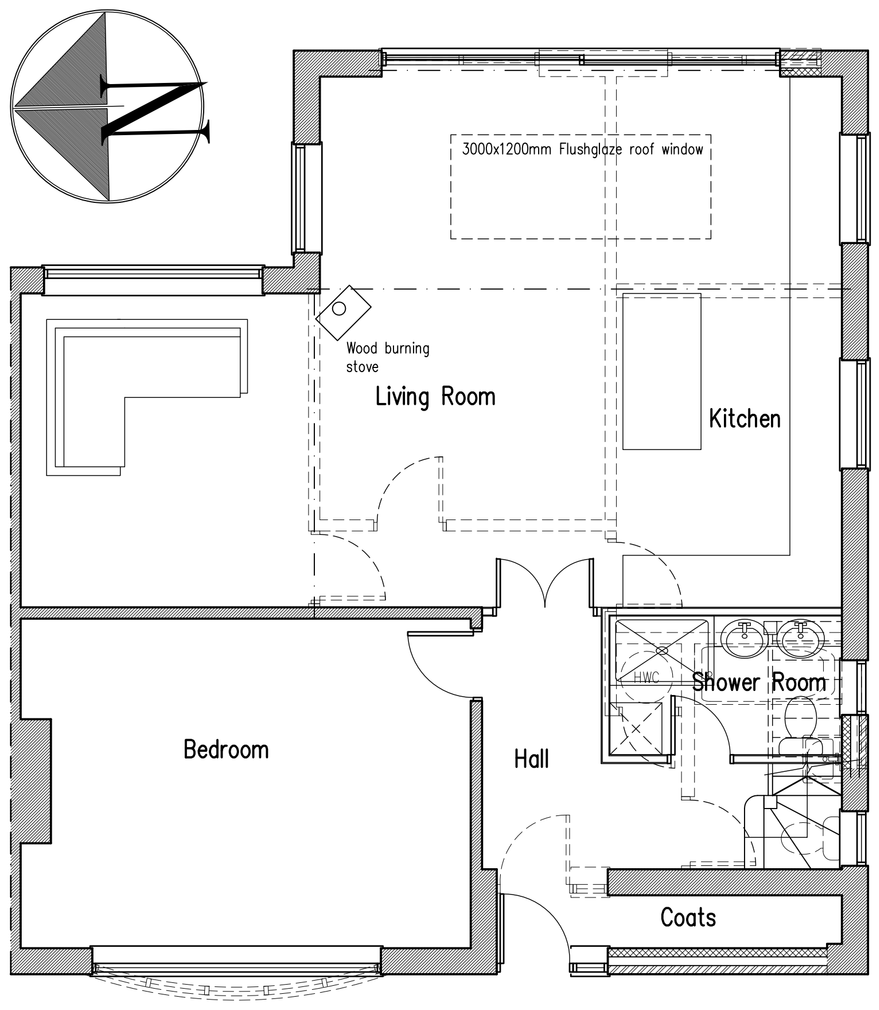

Ground Floor Plan

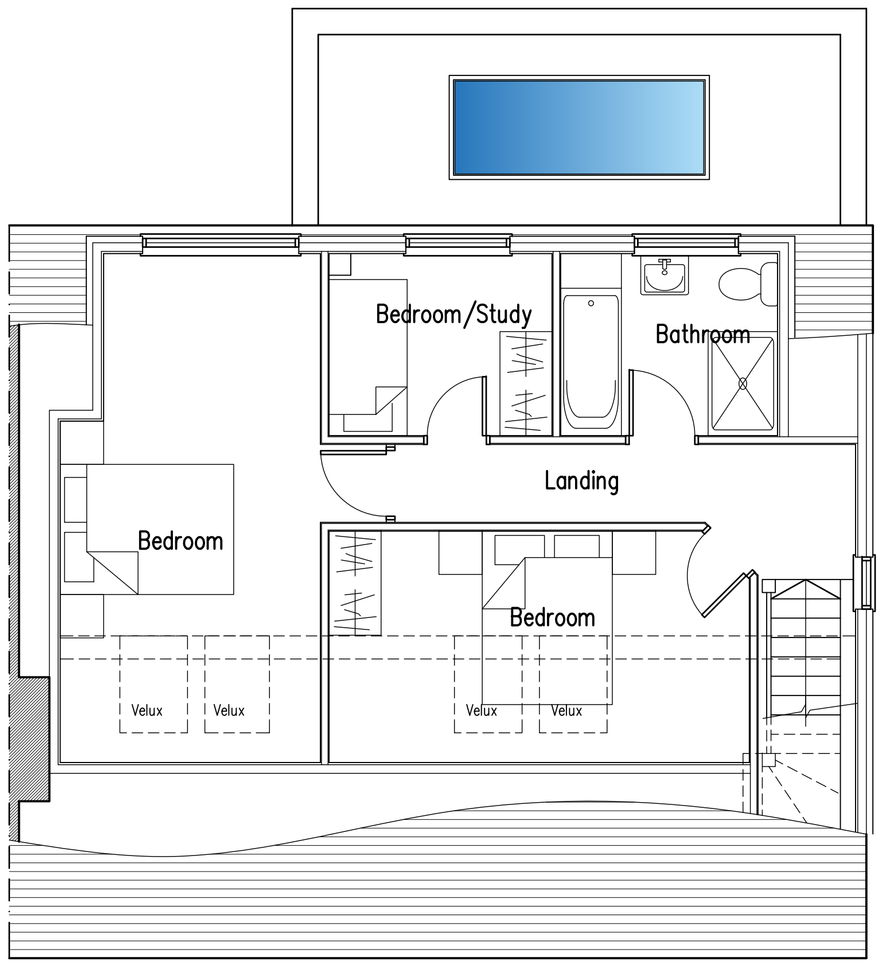

First Floor Plan

E	30.06.20	Elevations amended to client requirements
D	12.03.20	Dormer width reduced to suit planners comments
C	13.02.20	Amended with Planner's requirements
B	07.02.20	Further client requirements added
A	29.11.19	Client requirements added

Proposed Conversion Of Roof Space & Internal Alterations at: 6 Feversham Close, Shoreham-By-Sea, West Sussex

rja Planning & Building Consultants Ltd.
1st Floor
10 High Street
Shoreham-By-Sea
West Sussex BN43 5DA
t: 01273 467297 mob: 07971 375739
e: rex@rjapbc.co.uk web: www.rjapbc.co.uk

Chartered Institute of Architectural Technologists

PROJECT: 6 Feversham Close, Shoreham-By-Sea, West Sussex

DRAWING TITLE: Proposed Floor Plans & Elevations

CLIENT: Mr & Mrs K. Morland

DWG NO: 19769-02

REVISION: E

SCALE: 1:50, 1:100 @ A1

DATE: 25.11.19

DRAWN: rex