Existing

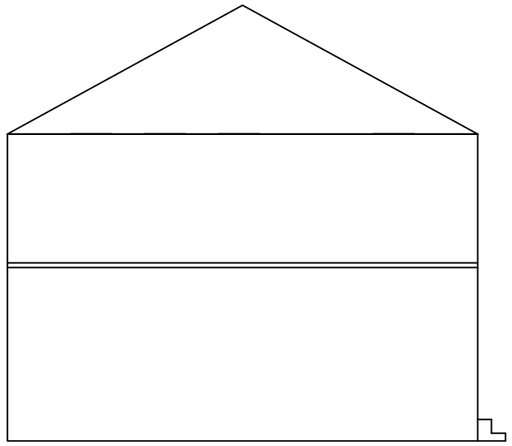

Proposed

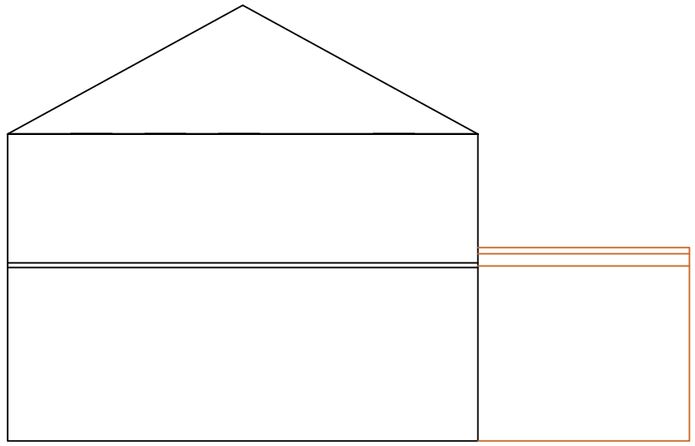

NORTH WEST
ELEVATION

0 100 200

Miss Evie Orman
13 Ridgeway Close
Southwick
BN42 4QQ

Rear Extension adaptation

Scale: 1:100 003
Date: June 2020
Drawn: Stephanie McCarthy

ADUR & WORTHING HOME IMPROVEMENT ASSISTANCE
ADUR & WORTHING COUNCILS
PORTLAND HOUSE
RICHMOND ROAD
WORTHING
BN11 1HS