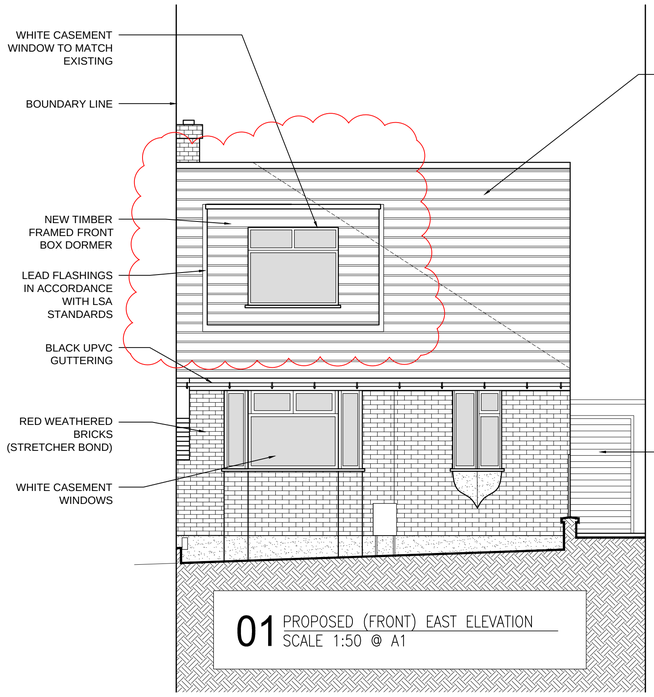

01 PROPOSED (FRONT) EAST ELEVATION
SCALE 1:50 @ A1

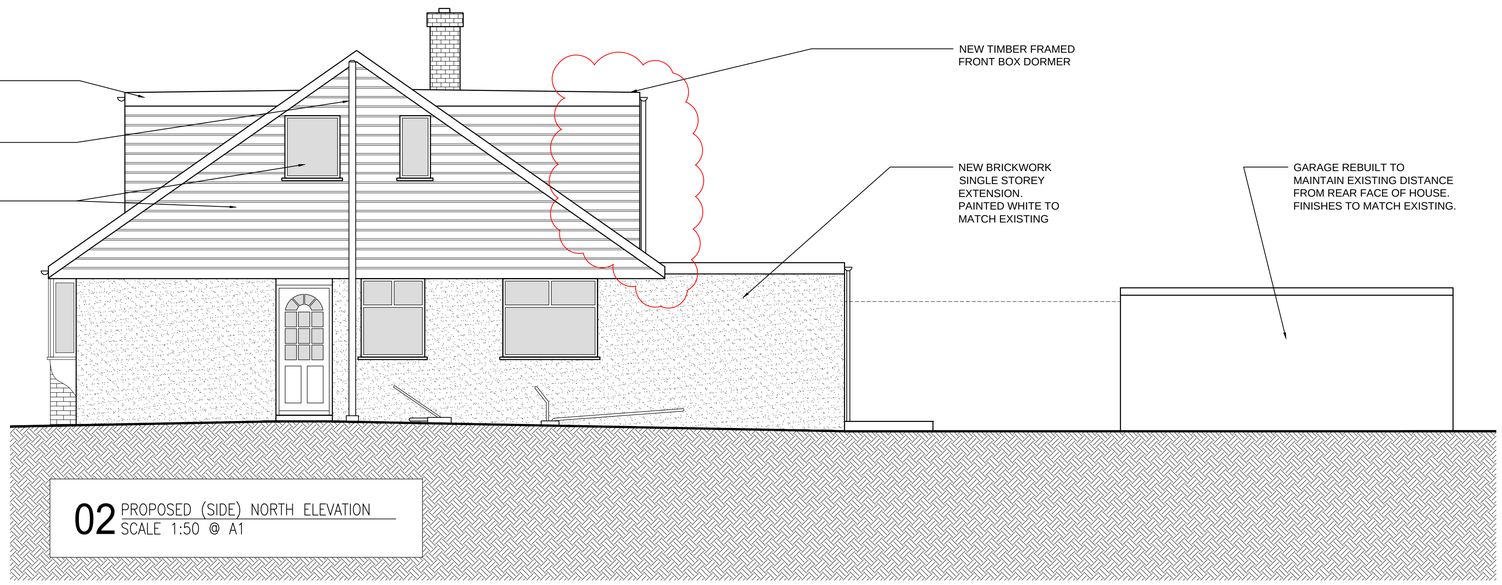

02 PROPOSED (SIDE) NORTH ELEVATION
SCALE 1:50 @ A1

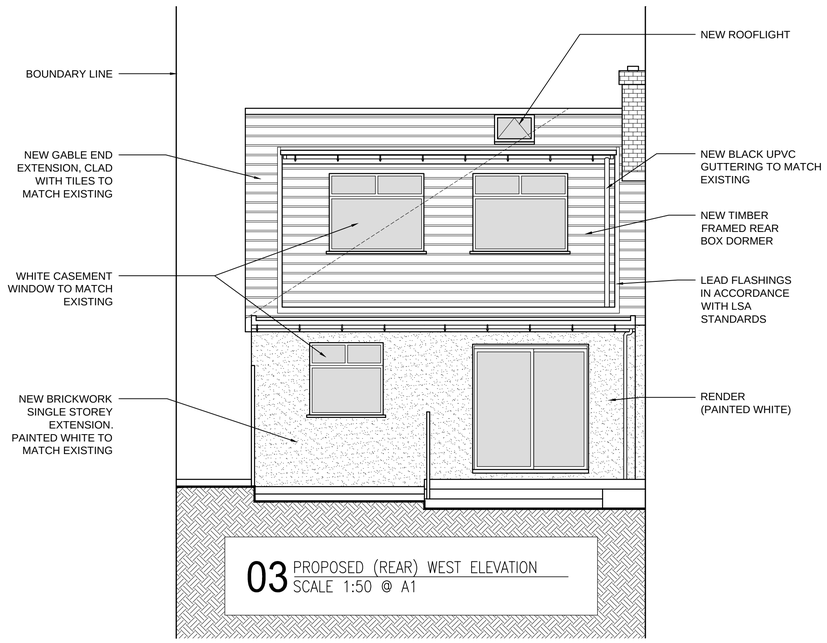

03 PROPOSED (REAR) WEST ELEVATION
SCALE 1:50 @ A1

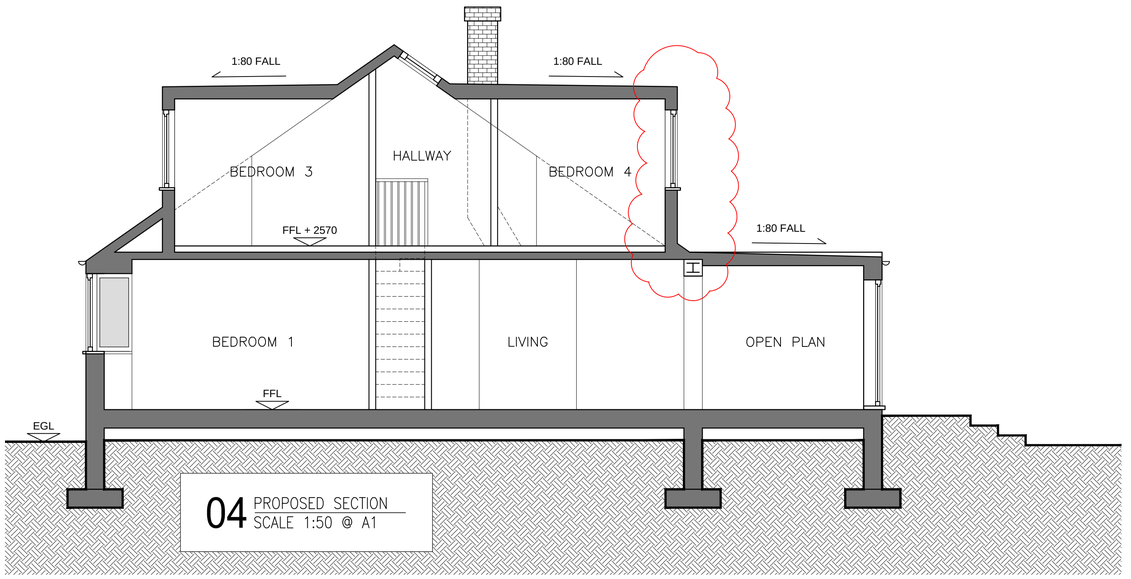

04 PROPOSED SECTION
SCALE 1:50 @ A1

SCALE BAR 1:50
0 1 2 3 4 5 10

COPYRIGHT TO RL DESIGN SERVICES

DRAWING STATUS
PLANNING DRAWING

NOTES
- DO NOT SCALE FROM THIS DRAWING
- CONTRACTOR IS RESPONSIBLE FOR CHECKING DIMENSIONS ON SITE

REVISION
P2 – 07.07.20 DORMERS REVISED

PROJECT
7 New Barn Road
Shoreham-by-Sea,
BN43 6HN

DRAWING TITLE
PROPOSED ELEVATIONS & SECTION

DATE
May 2020

JOB NUMBER	SCALE
2001CB	1:50 @ A1
DRAWING NUMBER	REV
PD.04	P2