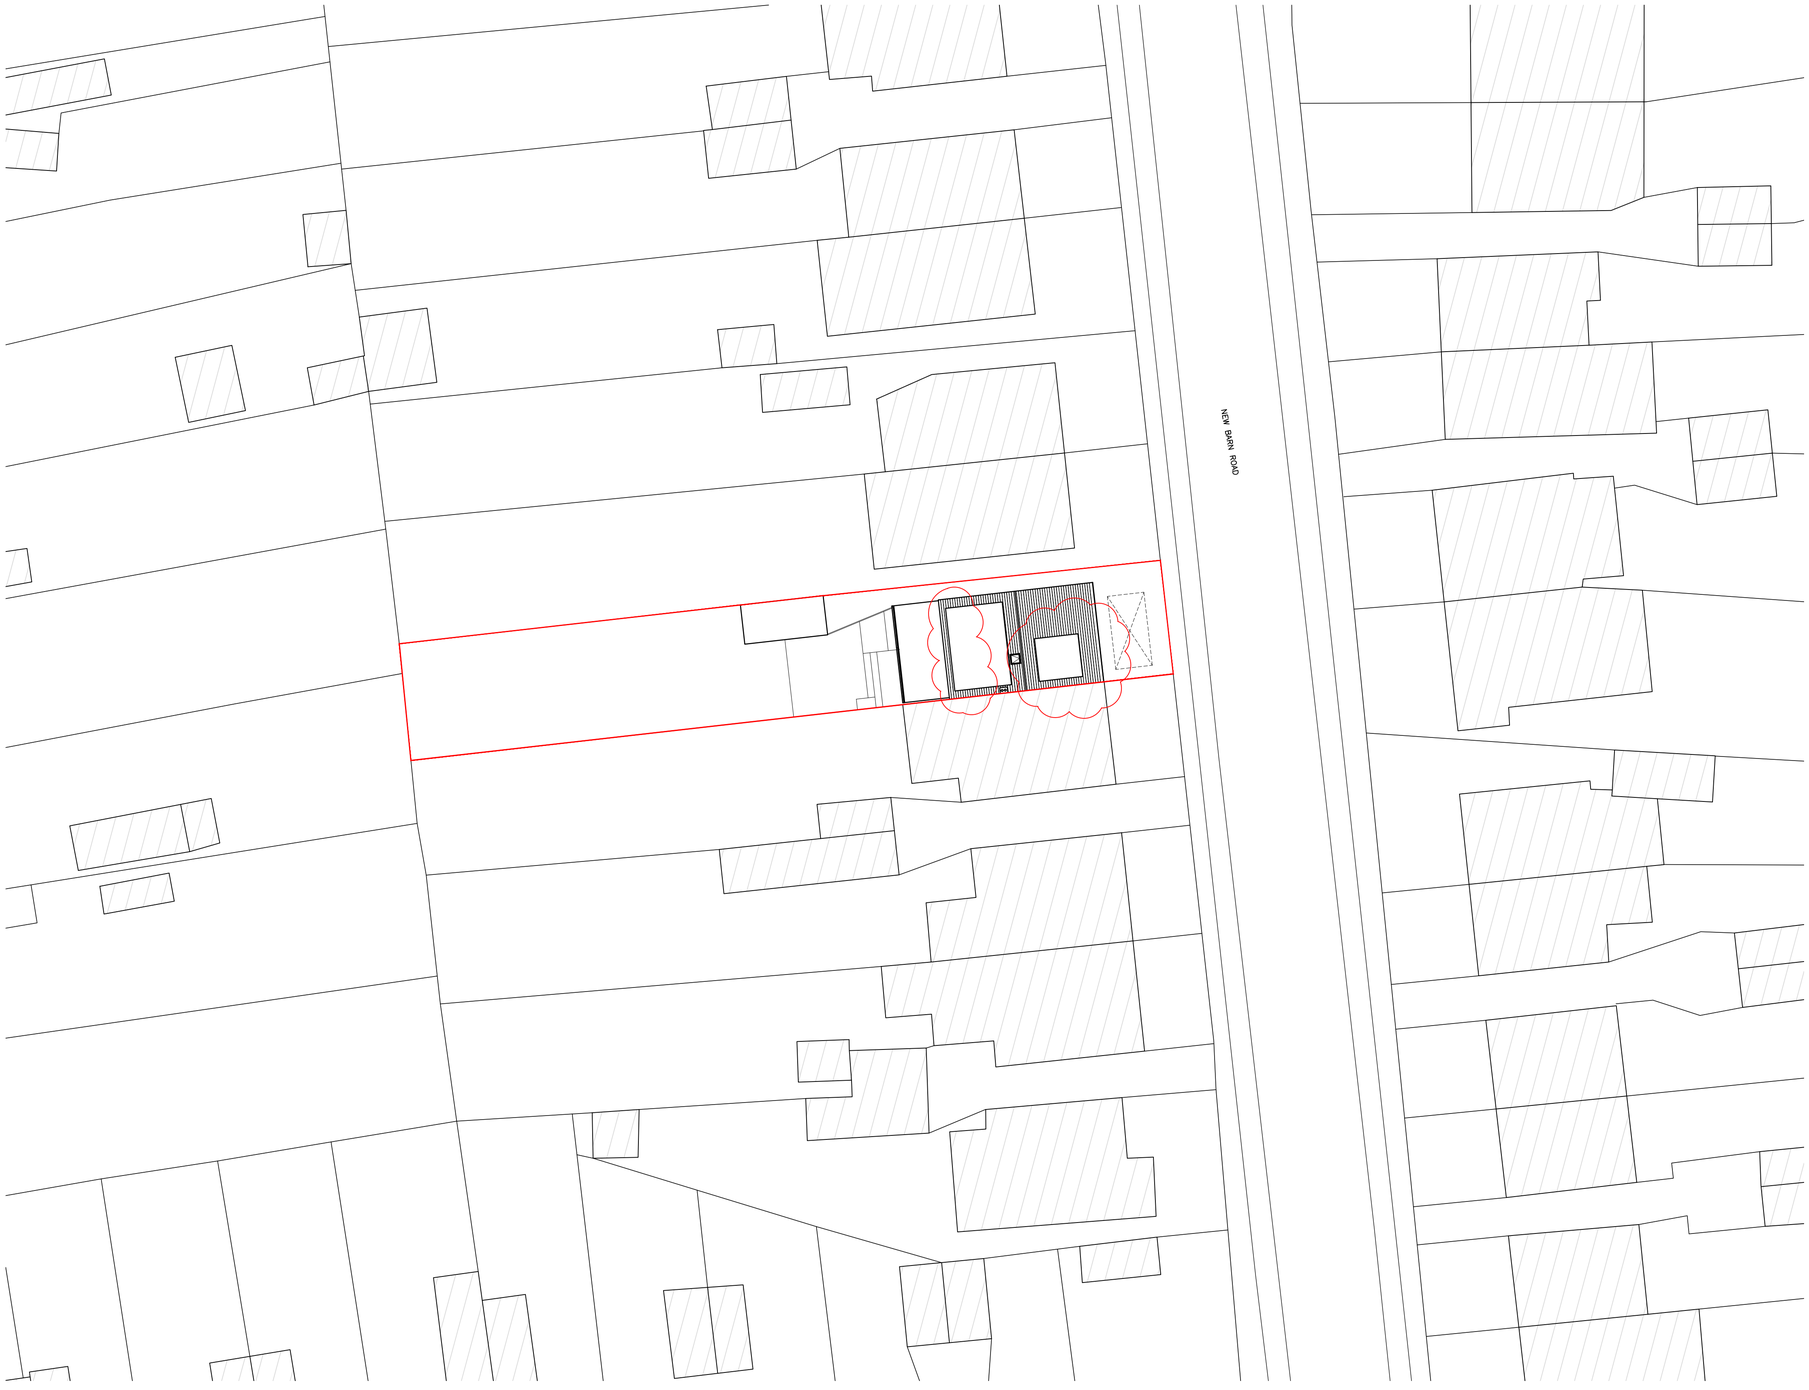

COPYRIGHT TO RL DESIGN SERVICES

DRAWING STATUS

PLANNING DRAWING

NOTES

- DO NOT SCALE FROM THIS DRAWING
- CONTRACTOR IS RESPONSIBLE FOR CHECKING DIMENSIONS ON SITE

REVISION

P2 – 07.07.20 DORMERS REVISED

PROJECT

7 New Barn Road
Shoreham-by-Sea,
BN43 6HN

DRAWING TITLE

PROPOSED BLOCK PLAN

DATE

May 2020

JOB NUMBER	SCALE
2001CB	1:200 @ A1
DRAWING NUMBER	REV
PD.06	P2