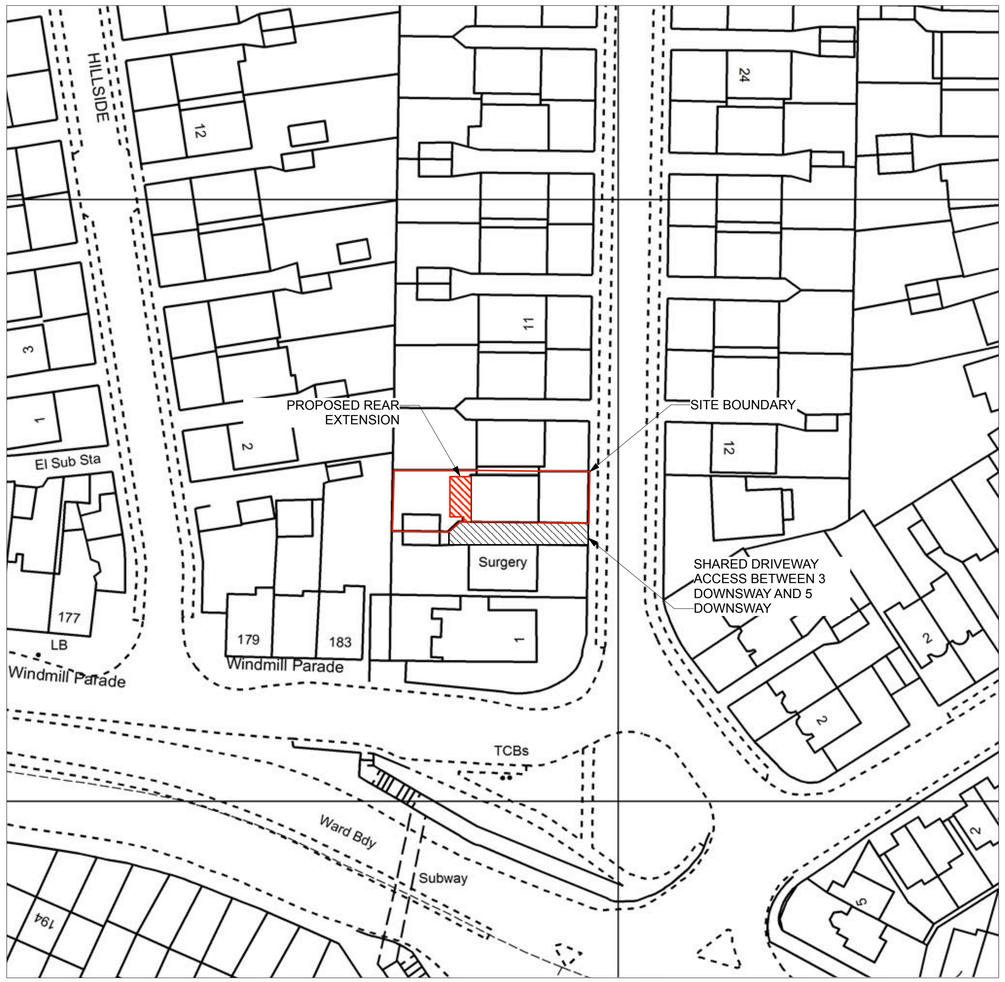


BLOCK PLAN

0 10m 20m 30m 40m 50m

SCALE 1:500

Mapping sourced from Ordnance Survey®

N

Location Map



Produced 29/05/2013 from the Ordnance Survey National Geographic Database and incorporating surveyed revision available at this date. © Crown Copyright 2013

Reproduction in whole or in part is prohibited without the prior permission of Ordnance Survey

Ordnance Survey and the OS Symbol are registered trademarks of Ordnance Survey, the national mapping agency of Great Britain.

The representation of a road, track or path is no evidence of a right of way.

The representation of features as lines is no evidence of a property boundary.

0 20 40

Scale 1:1250

Supplied By: **Mail Boxes Etc Brighton**

Serial number: 001103512

Plot Centre Coordinates: 524581, 106051

LOCATION PLAN

0 20m 40m 60m 80m 100m

SCALE 1:1250

OS account No. 100006304

notes:

amendments:

Felce & Guy Partnership LLP
Architects

Studio 5 | English Close | Hove | BN3 7ET
T: 01273 736217 E: info@felceandguy.co.uk

project: **PROPOSED REAR EXTENSION**

location: **5 DOWNSWAY, SOUTHWICK**

client: **MR AND MRS BODEN**

drawing: **LOCATION AND BLOCK PLAN**

scale: **1:500, 1:1250**	page: A1
drawn by: **JBC**	checked by:
date: **01.07.20**	drawing number: **2769.1/01**	revision:

© Felce & Guy Partnership LLP