




**EXISTING GROUND FLOOR PLAN**
**SCALE 1:50**

0 1m 2m 3m 4m 5m

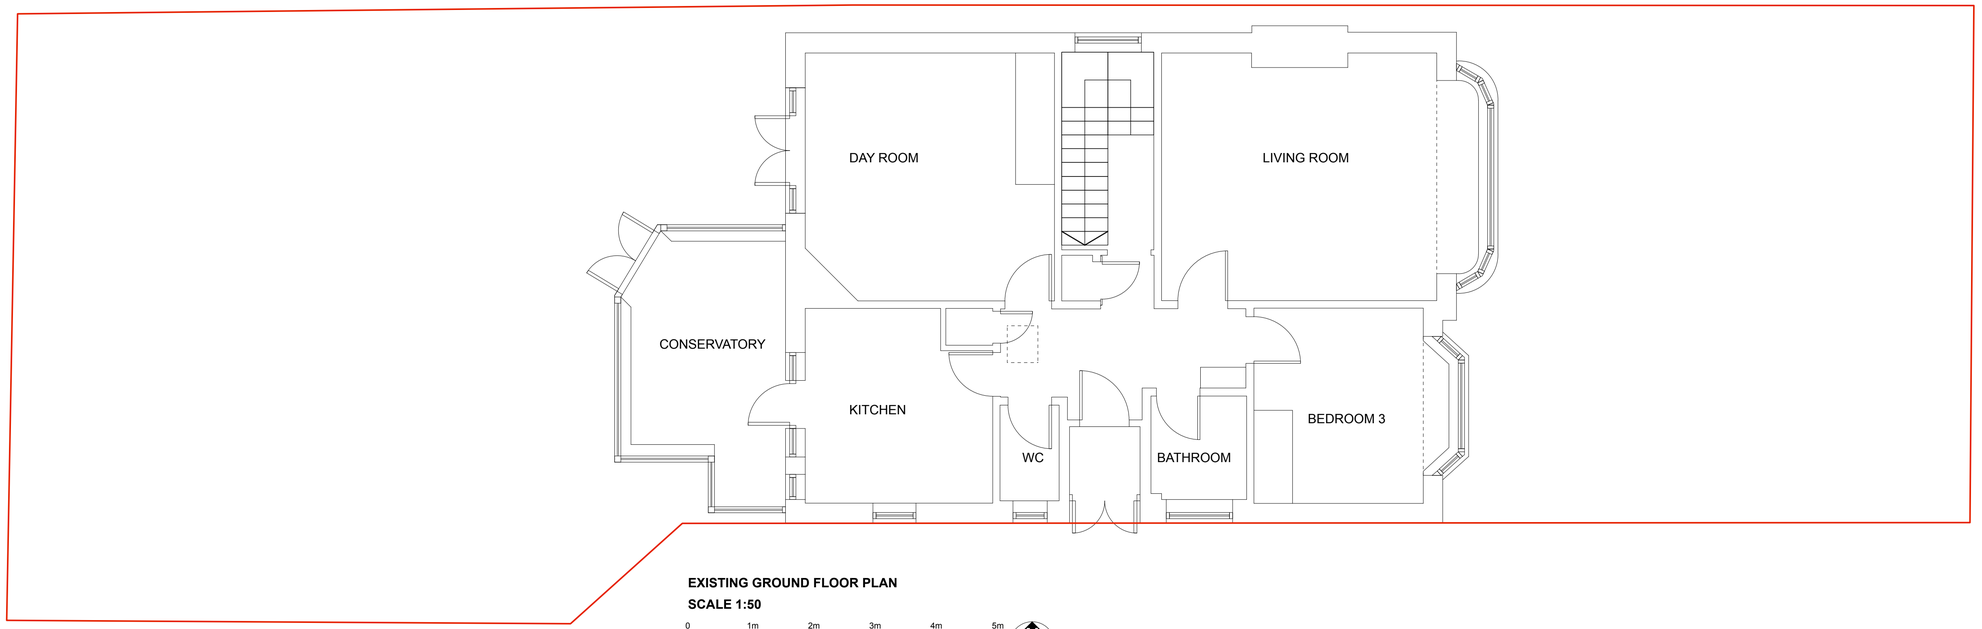


**EXISTING EAST ELEVATION**
**SCALE 1:50**

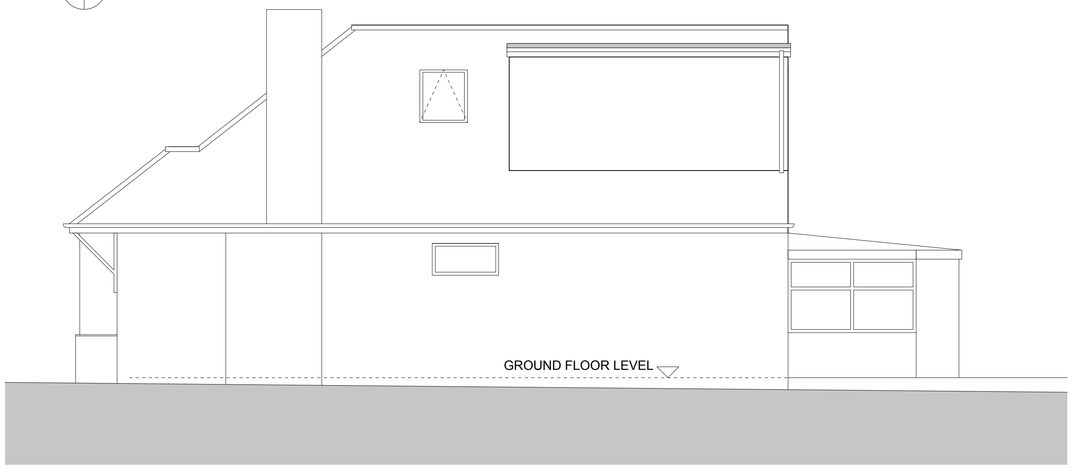


**EXISTING NORTH ELEVATION**
**SCALE 1:50**

0 1m 2m 3m 4m 5m




**EXISTING SOUTH ELEVATION**
**SCALE 1:50**




**EXISTING WEST ELEVATION**
**SCALE 1:50**

notes:

amendments:

Felce & Guy Partnership LLP
Architects
Studio 5 | English Close | Hove | BN3 7ET
T: 01273 736217 E: info@felceandguy.co.uk

project: **PROPOSED REAR EXTENSION**

location: **5 DOWNSWAY, SOUTHWICK**

client: **MR AND MRS BODEN**

drawing: **EXISTING PLANS AND ELEVATIONS**

scale: **1:50** page: A1

drawn by: **JBC** checked by:

| date: | drawing number: | revision: |
|---|---|---|
| 01.07.20 | 2629.1/02 | - |

© Felce & Guy Partnership LLP