
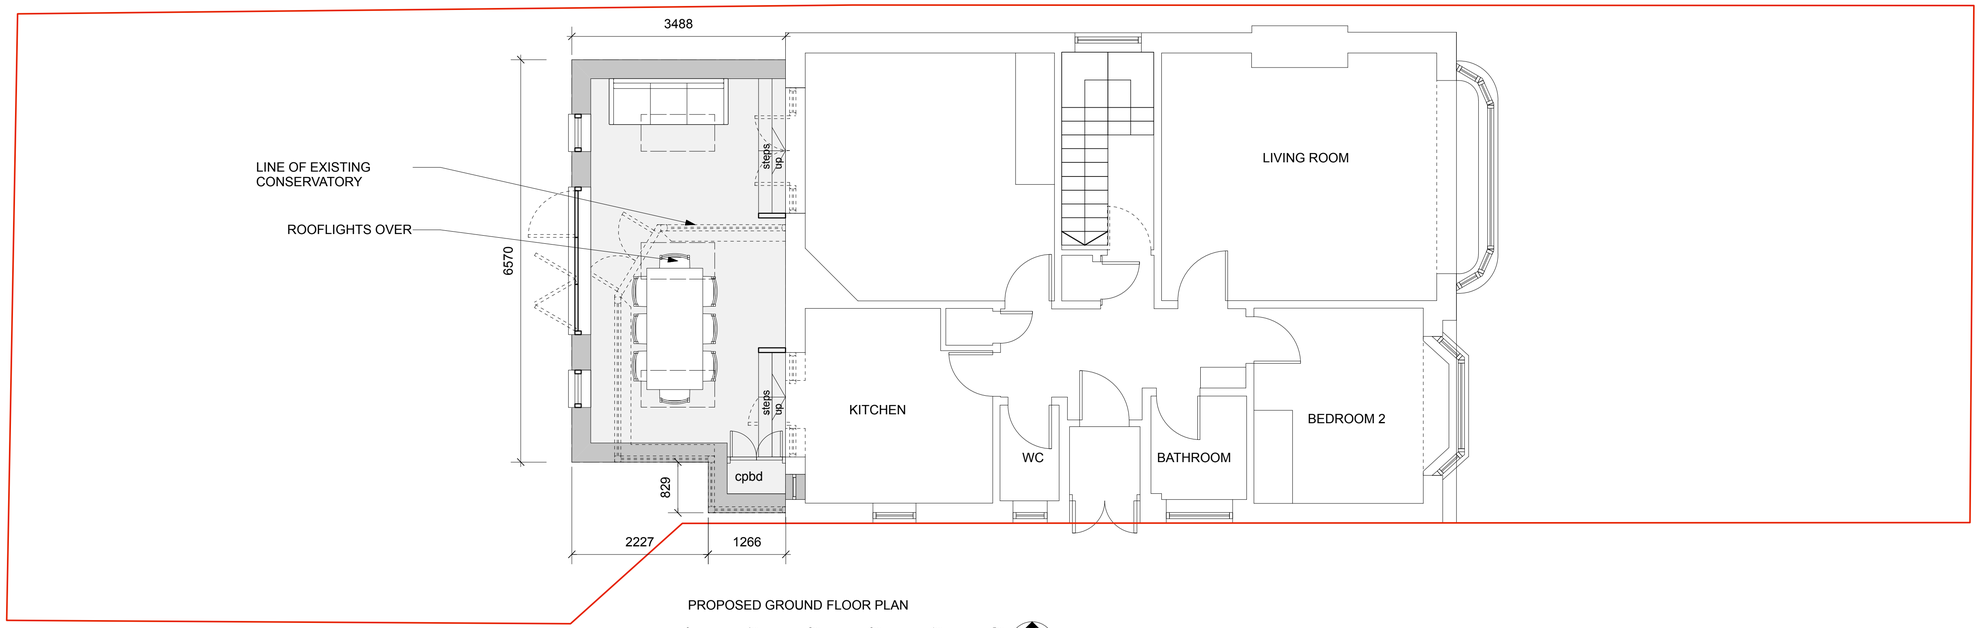



PROPOSED GROUND FLOOR PLAN


0 1m 2m 3m 4m 5m

N

SCALE 1:50

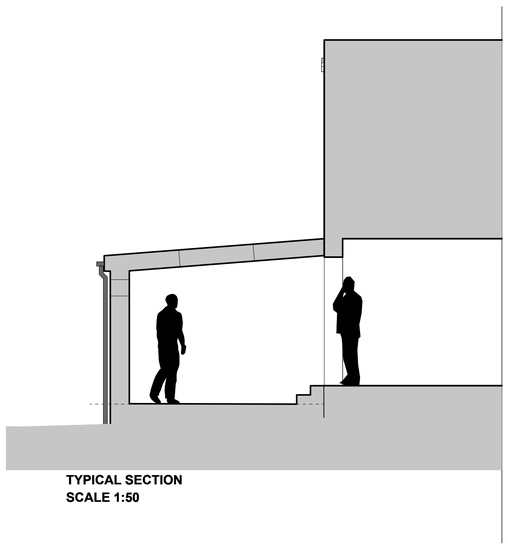

**TYPICAL SECTION**
**SCALE 1:50**

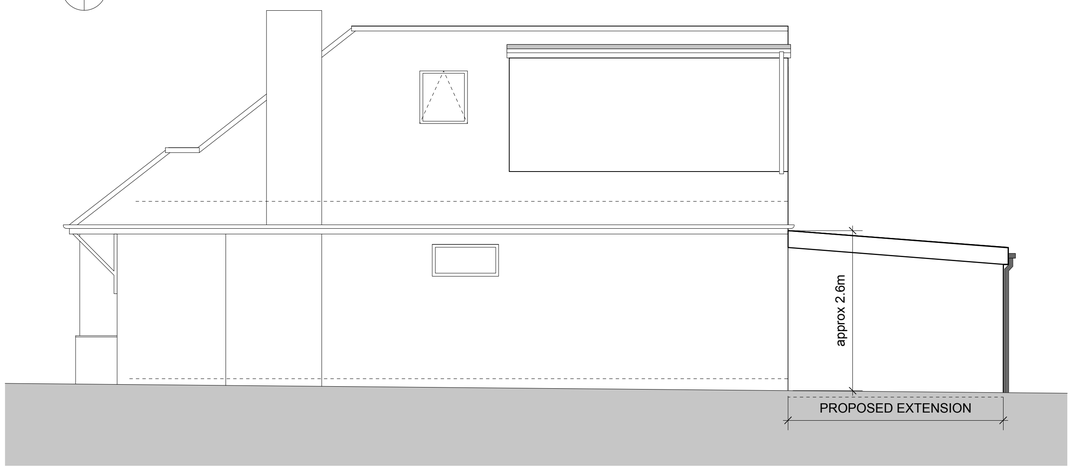


PROPOSED NORTH ELEVATION




**PROPOSED SOUTH ELEVATION**
**SCALE 1:50**

0 1m 2m 3m 4m 5m




**PROPOSED WEST ELEVATION**
**SCALE 1:50**

notes:

amendments:


Felce & Guy Partnership LLP
Architects

Studio 5 | English Close | Hove | BN3 7ET
T: 01273 736217 E: info@felceandguy.co.uk


project: **PROPOSED REAR EXTENSION**

location: **5 DOWNSWAY, SOUTHWICK**

client: **MR AND MRS BODEN**

drawing: **PROPOSED PLANS AND ELEVATIONS INDICATIVE SECTION**

| scale: **1:50** | page: A1 |
|---|---|
| drawn by: **JBC** | checked by: |

| date: | drawing number: | revision: |
|---|---|---|
| **01.07.20** | **2629.1/03** | **-** |

© Felce & Guy Partnership LLP