
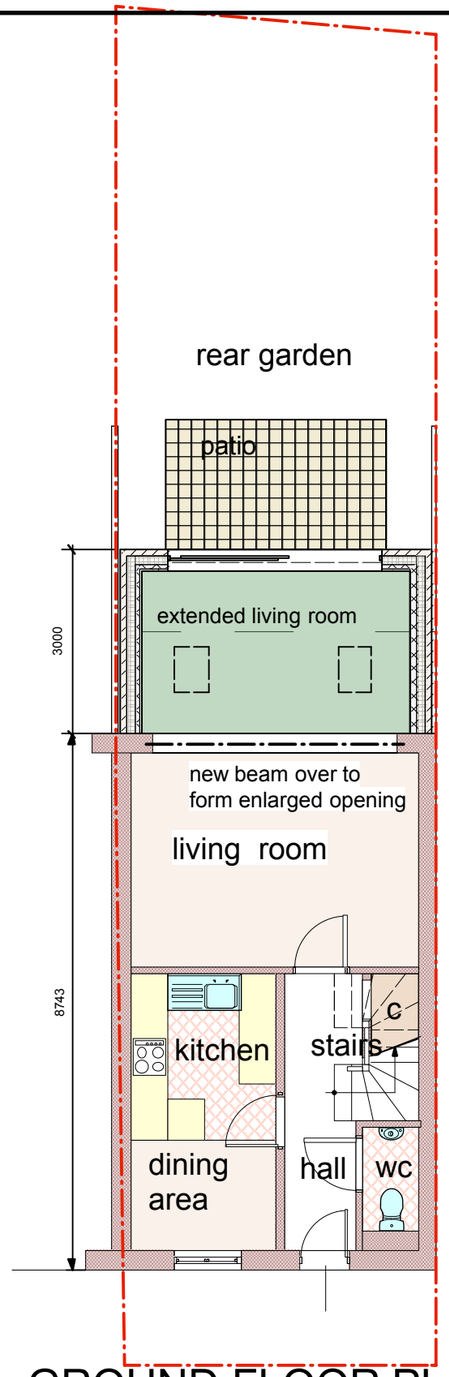



GROUND FLOOR PLAN

scale 1:100

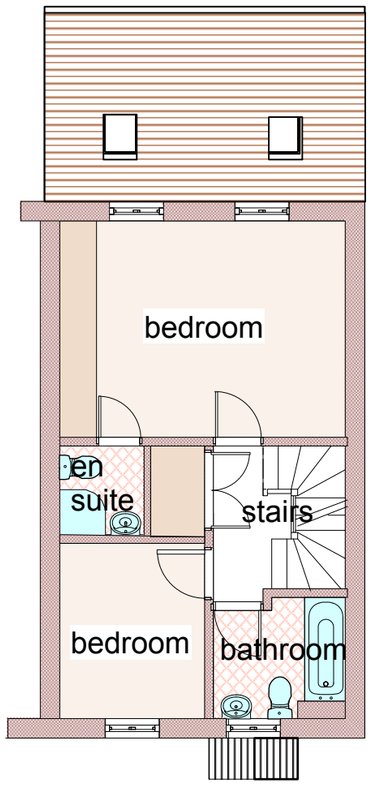


FIRST FLOOR PLAN

scale 1:100

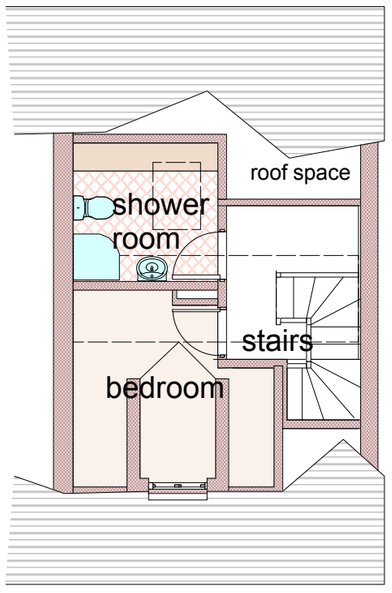

LOFT FLOOR PLAN

scale 1:100

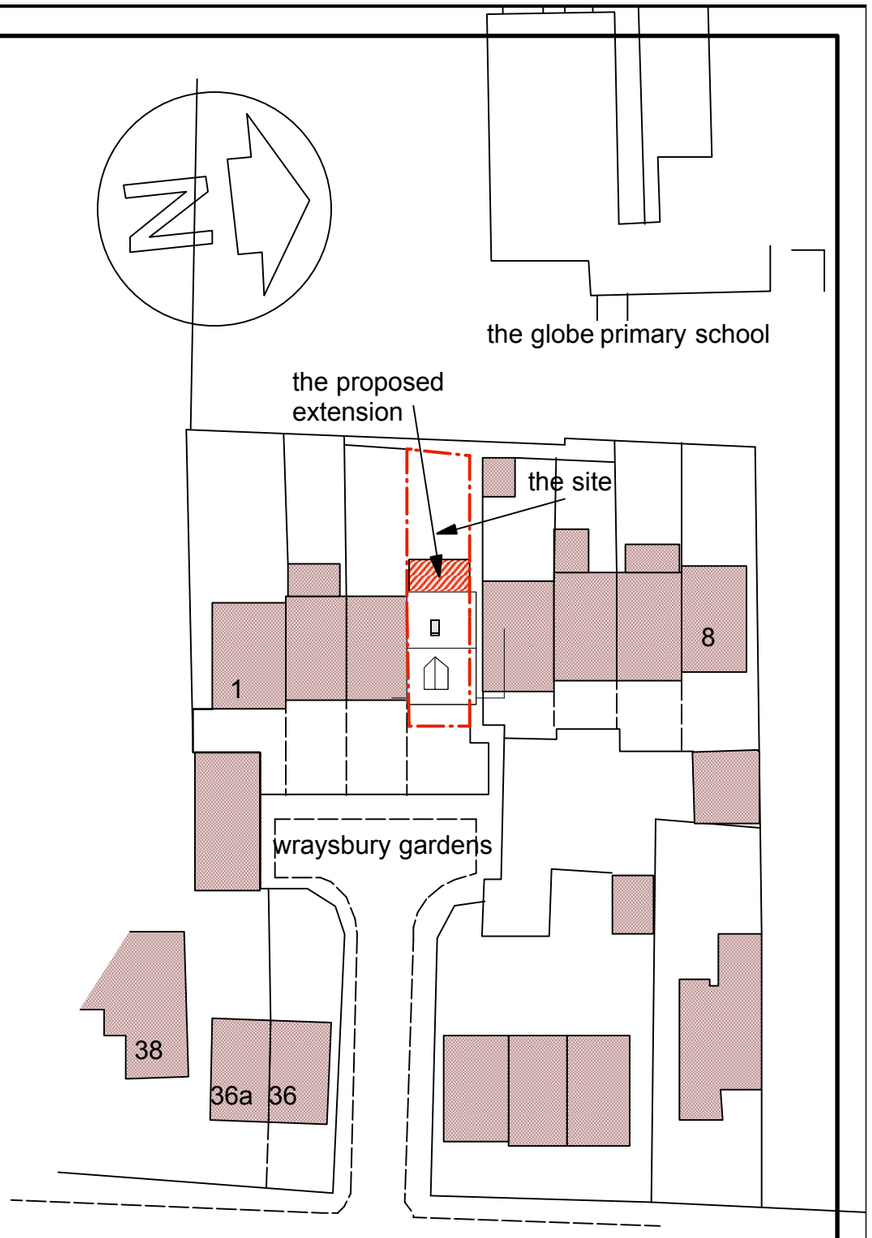

BLOCK PLAN scale 1:500

0 1 2 3 4 5 6 7 8 9 M

0 1 2 3 4 5 M

rev A 28 Jun 2020 patio doors changed to two leaves sliding operation

Richard Goodson Practice
CHARTERED ARCHITECT & DESIGNER
20 Nelson Close Sompting LANCING West Sussex BN15 0LY tel: 01903 761263
www.RichardGoodsonPractice.co.uk email: richard@RichardGoodsonPractice.co.uk

project
PROPOSED SINGLE STOREY REAR EXTENSION TO
TO 4 WRAYSBURY GARDENS LANCING BN15 9RT
Mr & Mrs B Andrew

Type
SCHEME AS PROPOSED

Title
PLANS

date	scale	drawn by	drawing no.
Jun 20	1:100/500	REG	1854/01A