

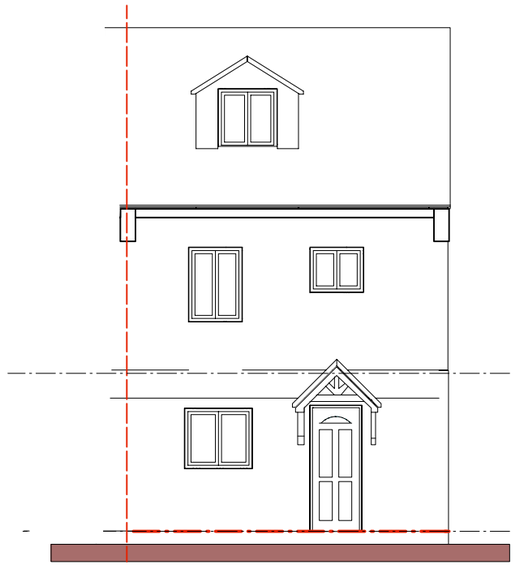


EAST (FRONT) ELEVATION
scale 1:100

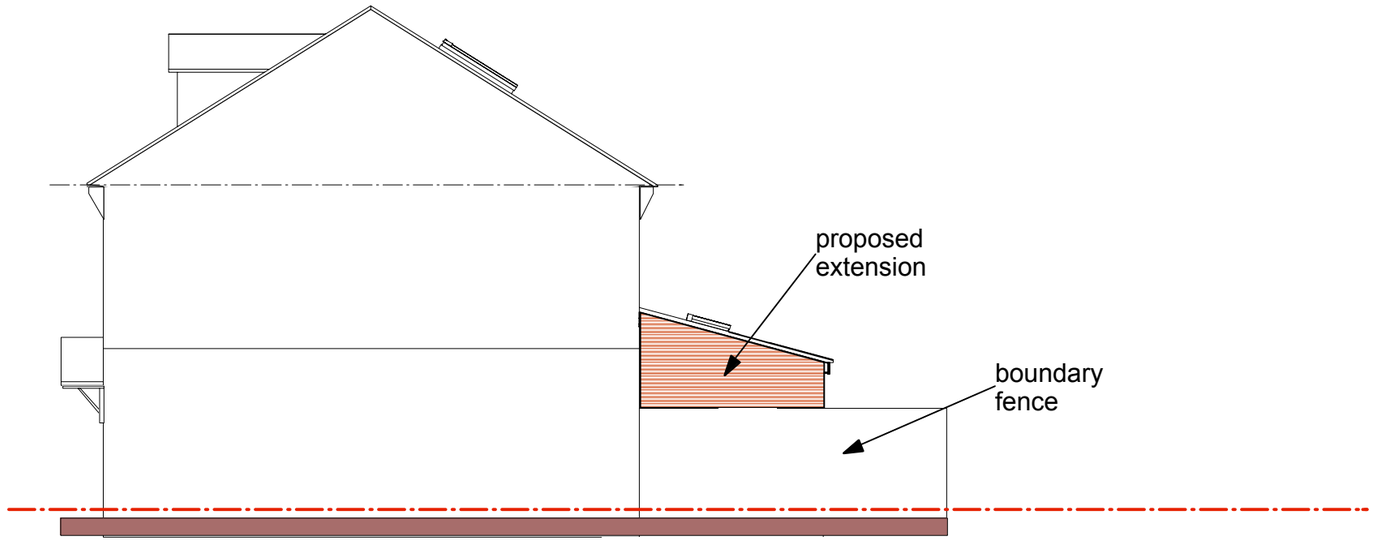


NORTH (SIDE) ELEVATION
scale 1:100

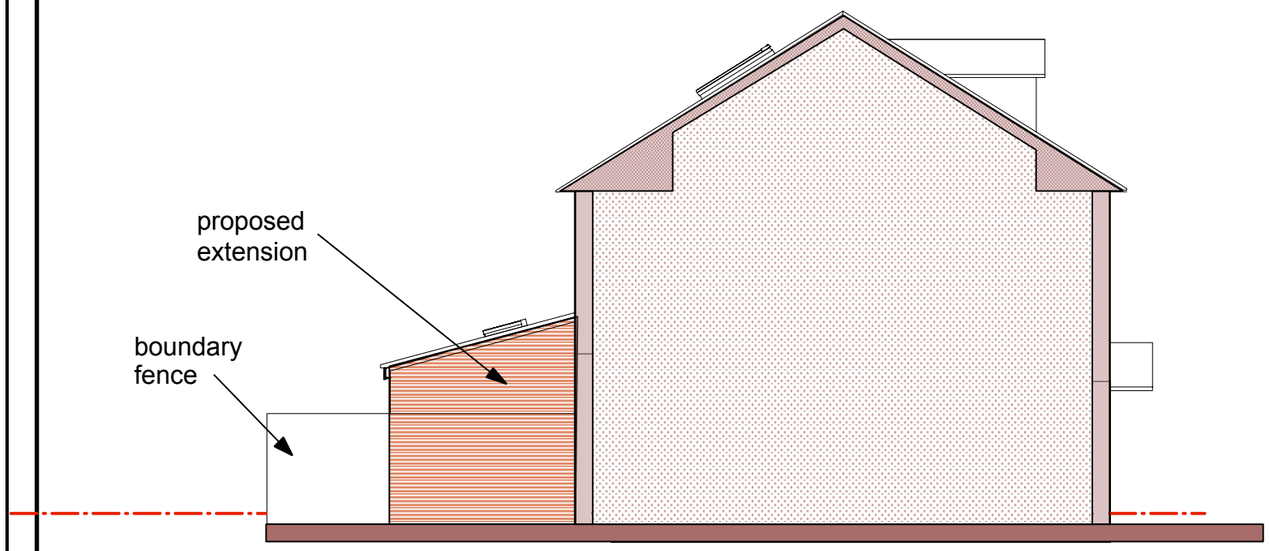

SOUTH (SIDE) ELEVATION
scale 1:100

0 1 2 3 4 5 M

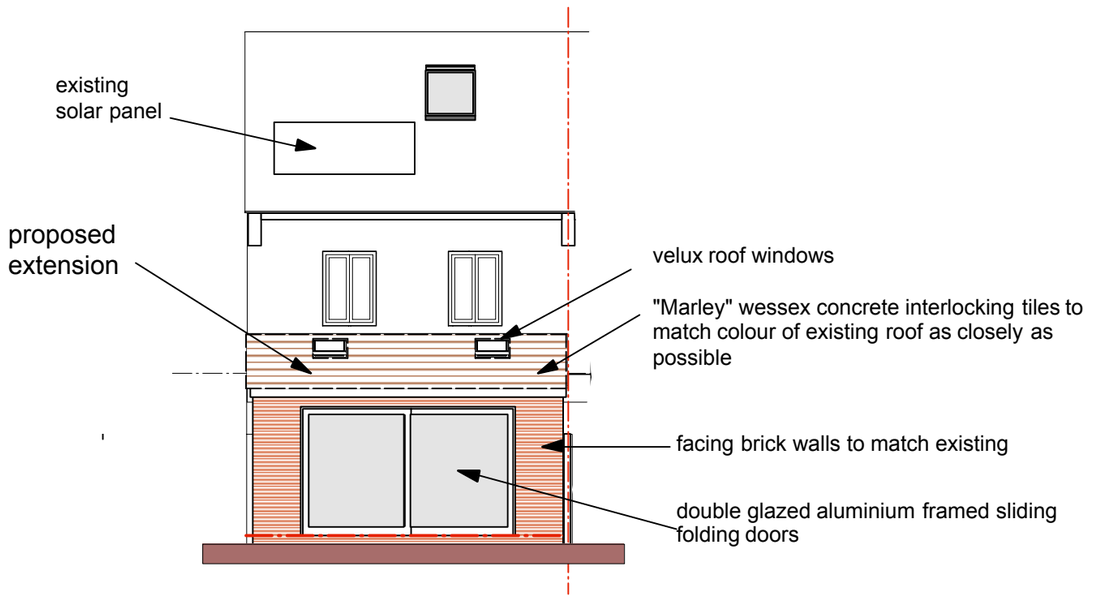

WEST (REAR) ELEVATION
scale 1:100

rev B 2 Jul 2020 scale bar added
rev A 28 Jun 2020 patio doors changed to two leaves sliding operation

Richard Goodson Practice
CHARTERED ARCHITECT & DESIGNER
20 Nelson Close Sompting LANCING West Sussex BN15 0LY tel: 01903 761263
www.RichardGoodsonPractice.co.uk email: richard@RichardGoodsonPractice.co.uk

project
PROPOSED SINGLE STOREY REAR EXTENSION TO
TO 4 WRAYSBURY GARDENS LANCING BN15 9RT
Mr & Mrs B Andrew

Type
SCHEME AS PROPOSED

Title
ELEVATIONS

date	scale	drawn by	drawing no.
Jun 20	1:100	REG	1854/02B