

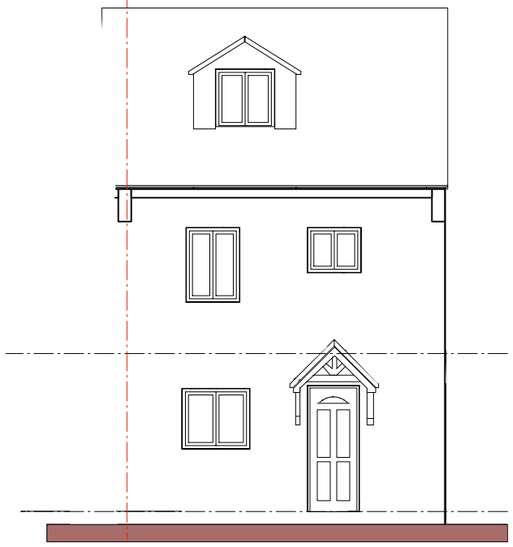



EAST (FRONT) ELEVATION
scale 1:100

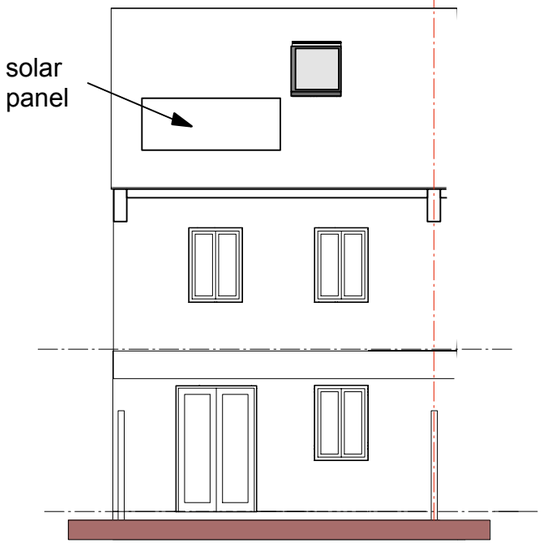


WEST (REAR) ELEVATION
scale 1:100

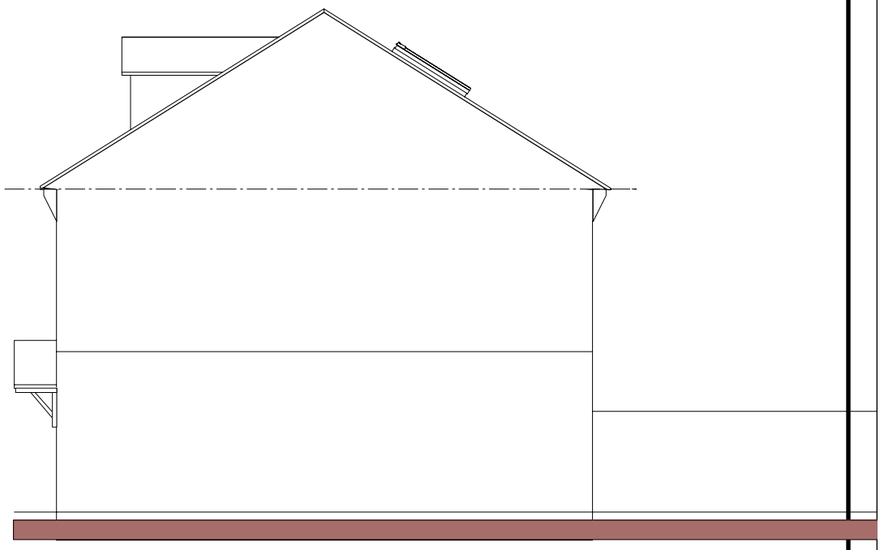


NORTH (SIDE) ELEVATION
scale 1:100

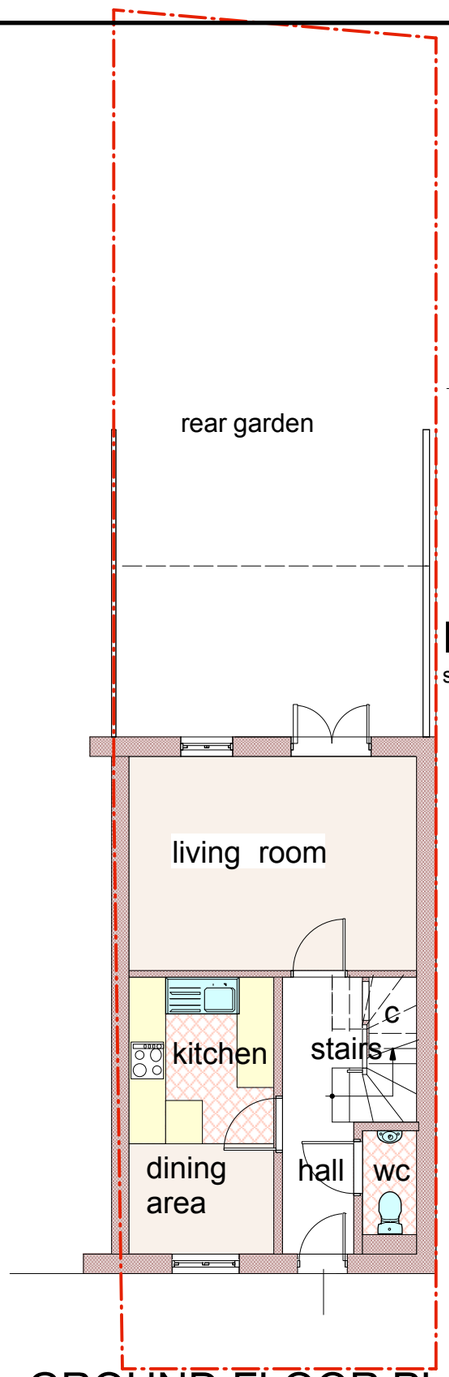


GROUND FLOOR PLAN
scale 1:100

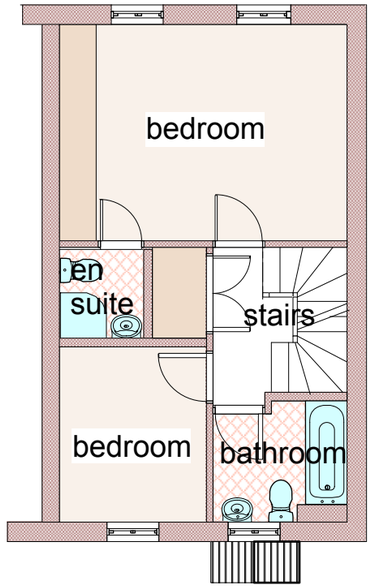

FIRST FLOOR PLAN
scale 1:100

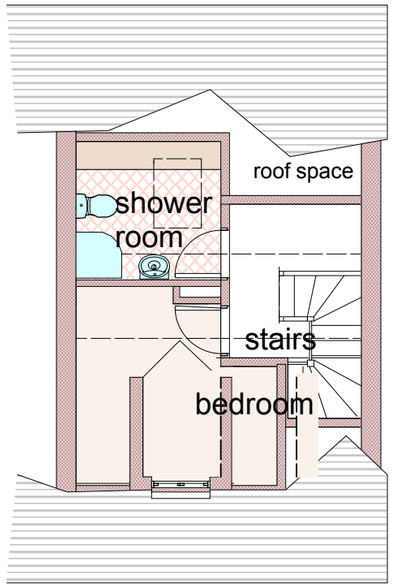

LOFT FLOOR PLAN
scale 1:100

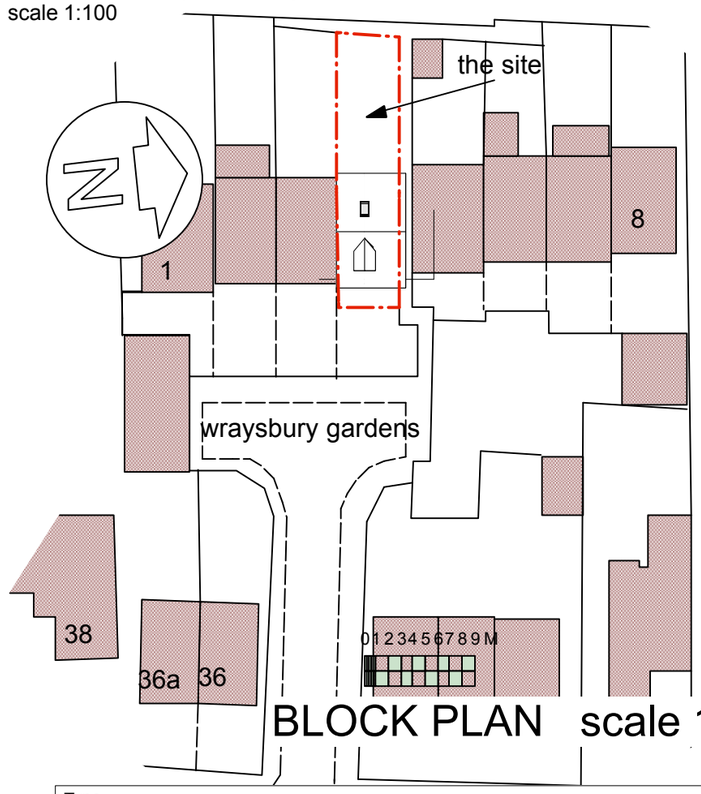

BLOCK PLAN scale 1:500

0 1 2 3 4 5 M

Richard Goodson Practice
CHARTERED ARCHITECT & DESIGNER
20 Nelson Close Sompting LANCING West Sussex BN15 0LY tel: 01903 761263
www.RichardGoodsonPractice.co.uk email: richard@RichardGoodsonPractice.co.uk

project
PROPOSED SINGLE STOREY REAR EXTENSION TO
TO 4 WRAYSBURY GARDENS LANCING BN15 9RT
Mr & Mrs B Andrew

Type
SURVEY AS EXISTING

Title
PLANS AND ELEVATIONS

date	scale	drawn by	drawing no.
Jul 18	1:100	REG	1854/S1