


This drawing has been prepared for the sole purpose of gaining planning approval and should not be used for any other purpose.

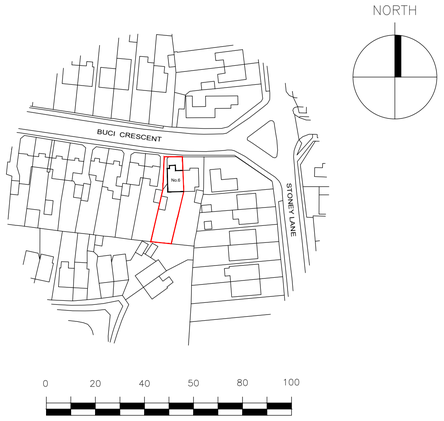


Location Plan Scale 1:1250

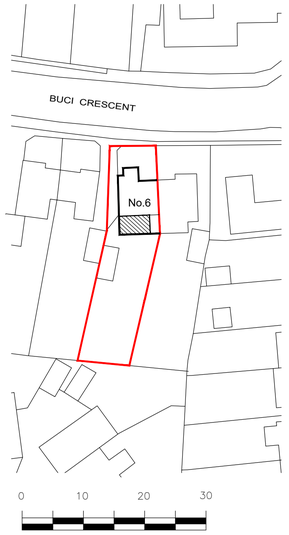


Site Plan Scale 1:500

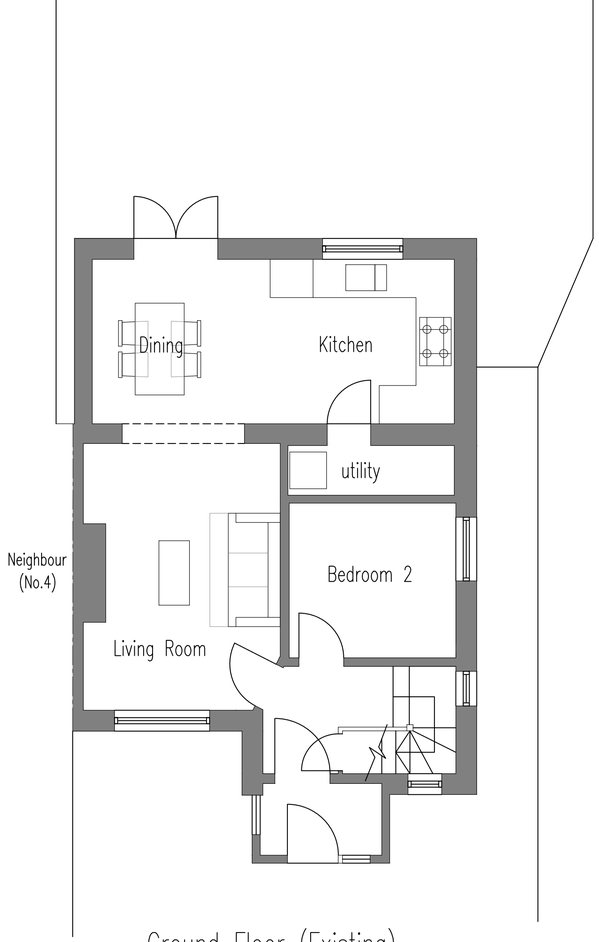

Ground Floor (Existing)

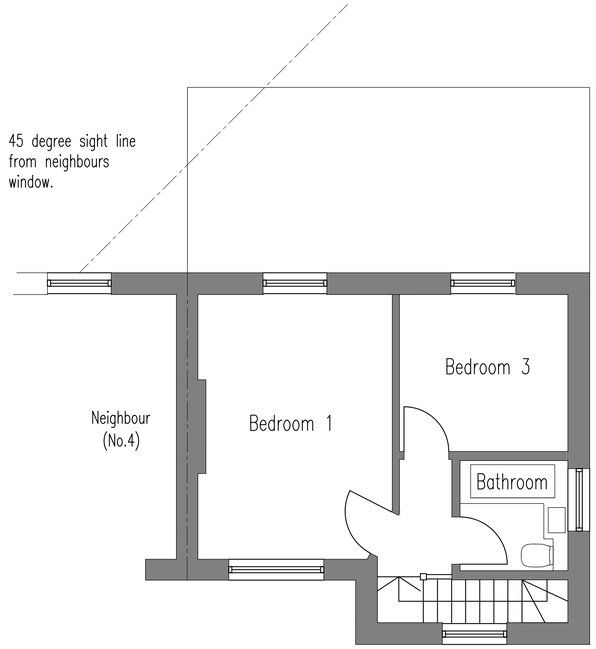

First Floor (Existing)

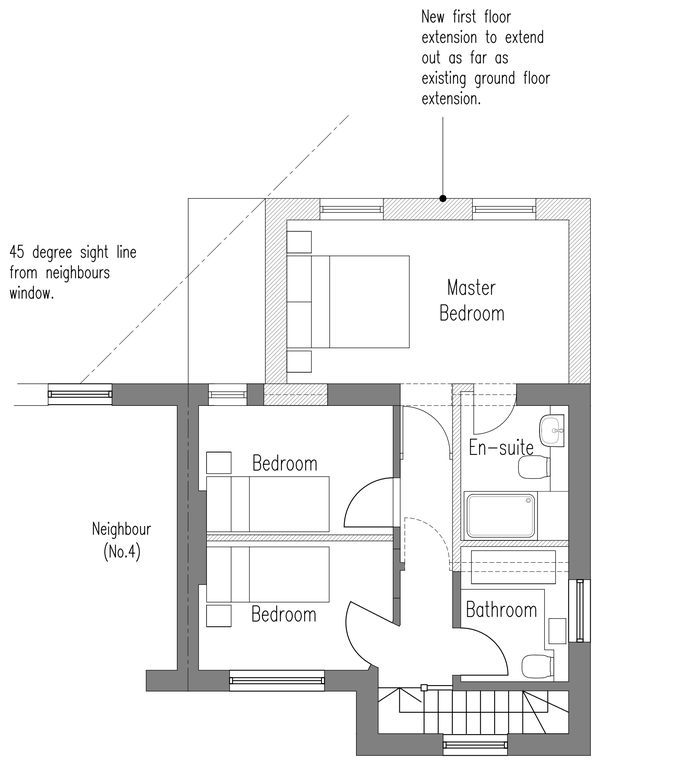

First Floor (Proposed)



Scale 1:50

6 Buci Crescent
Shoreham-By-Sea

Floor Plans
New and Proposed

Date 05.10.23, Scale Varies

Drawing No. VJ 001A