

This drawing has been prepared for the sole purpose of gaining planning approval and should not be used for any other purpose.




Existing Front Elevation (North)

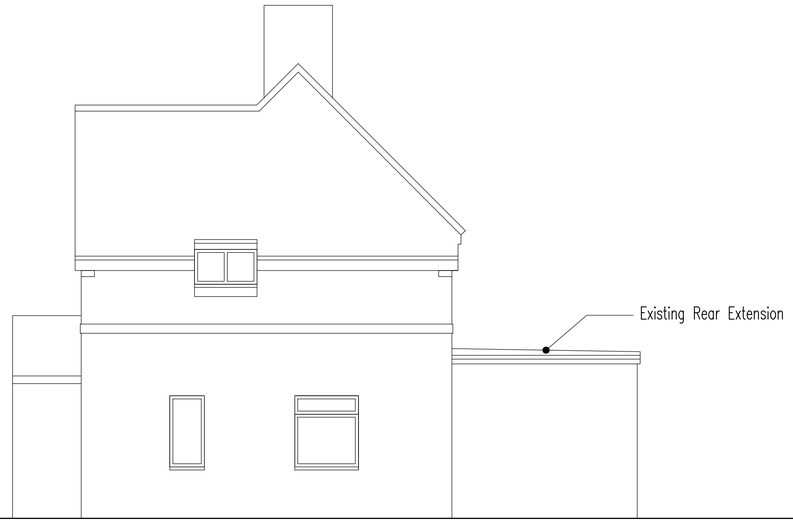


Existing Side Elevation (West)

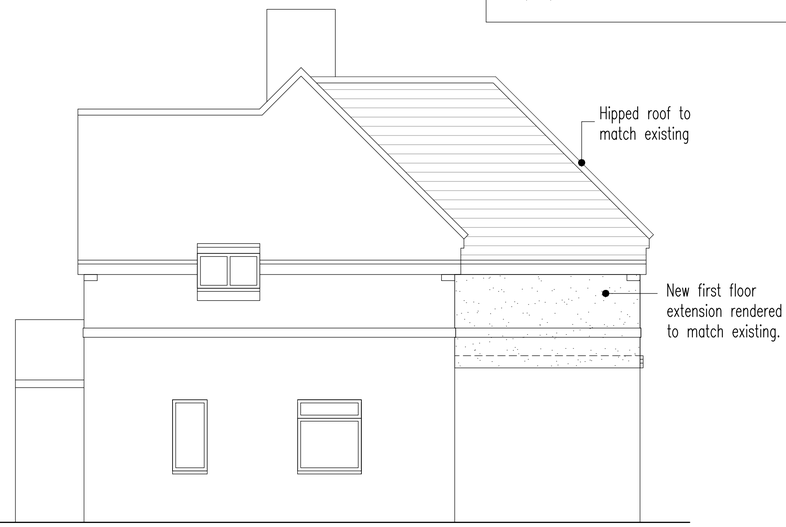


Proposed Side Elevation (West)

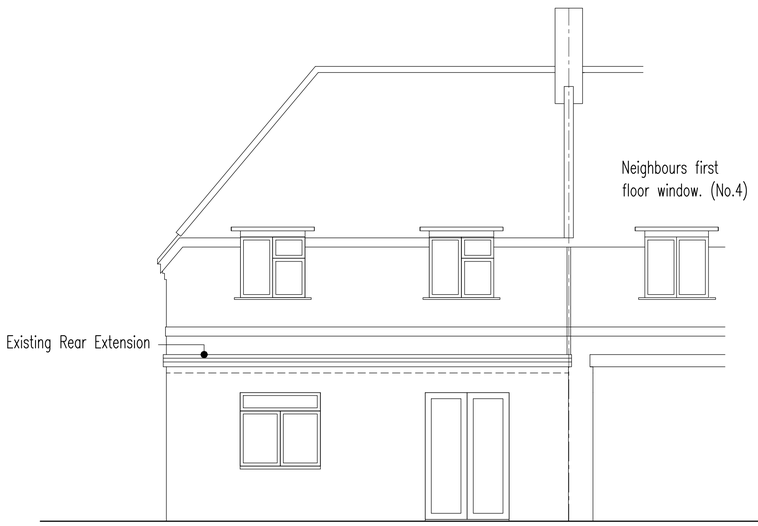


Existing Rear Elevation (South)

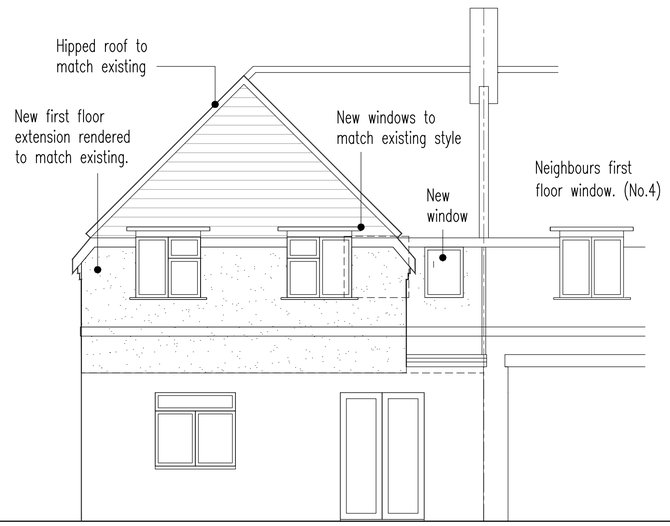

Proposed Rear Elevation (South)

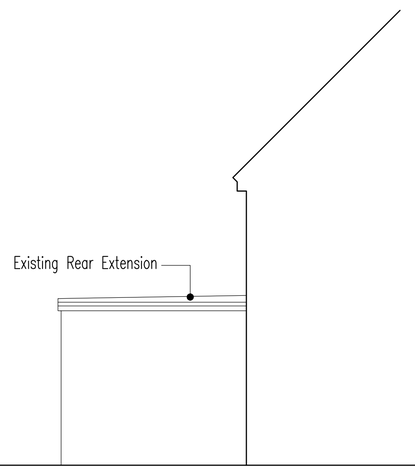

Existing Side Elevation (East)

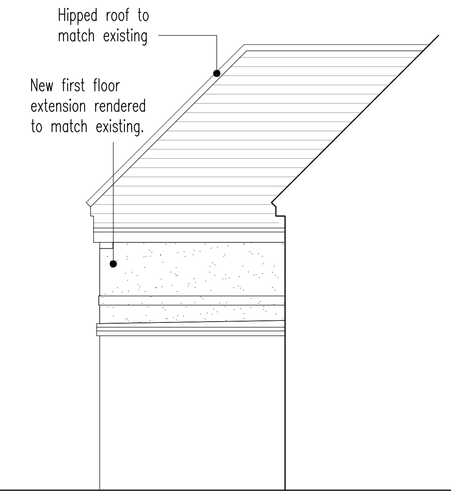

Proposed Side Elevation (East)

0 1 2 3

Scale 1:50

6 Buci Crescent
Shoreham-By-Sea

Elevations
New and Proposed

Date 05.10.23, Scale 1:100

Drawing No. VJ 002