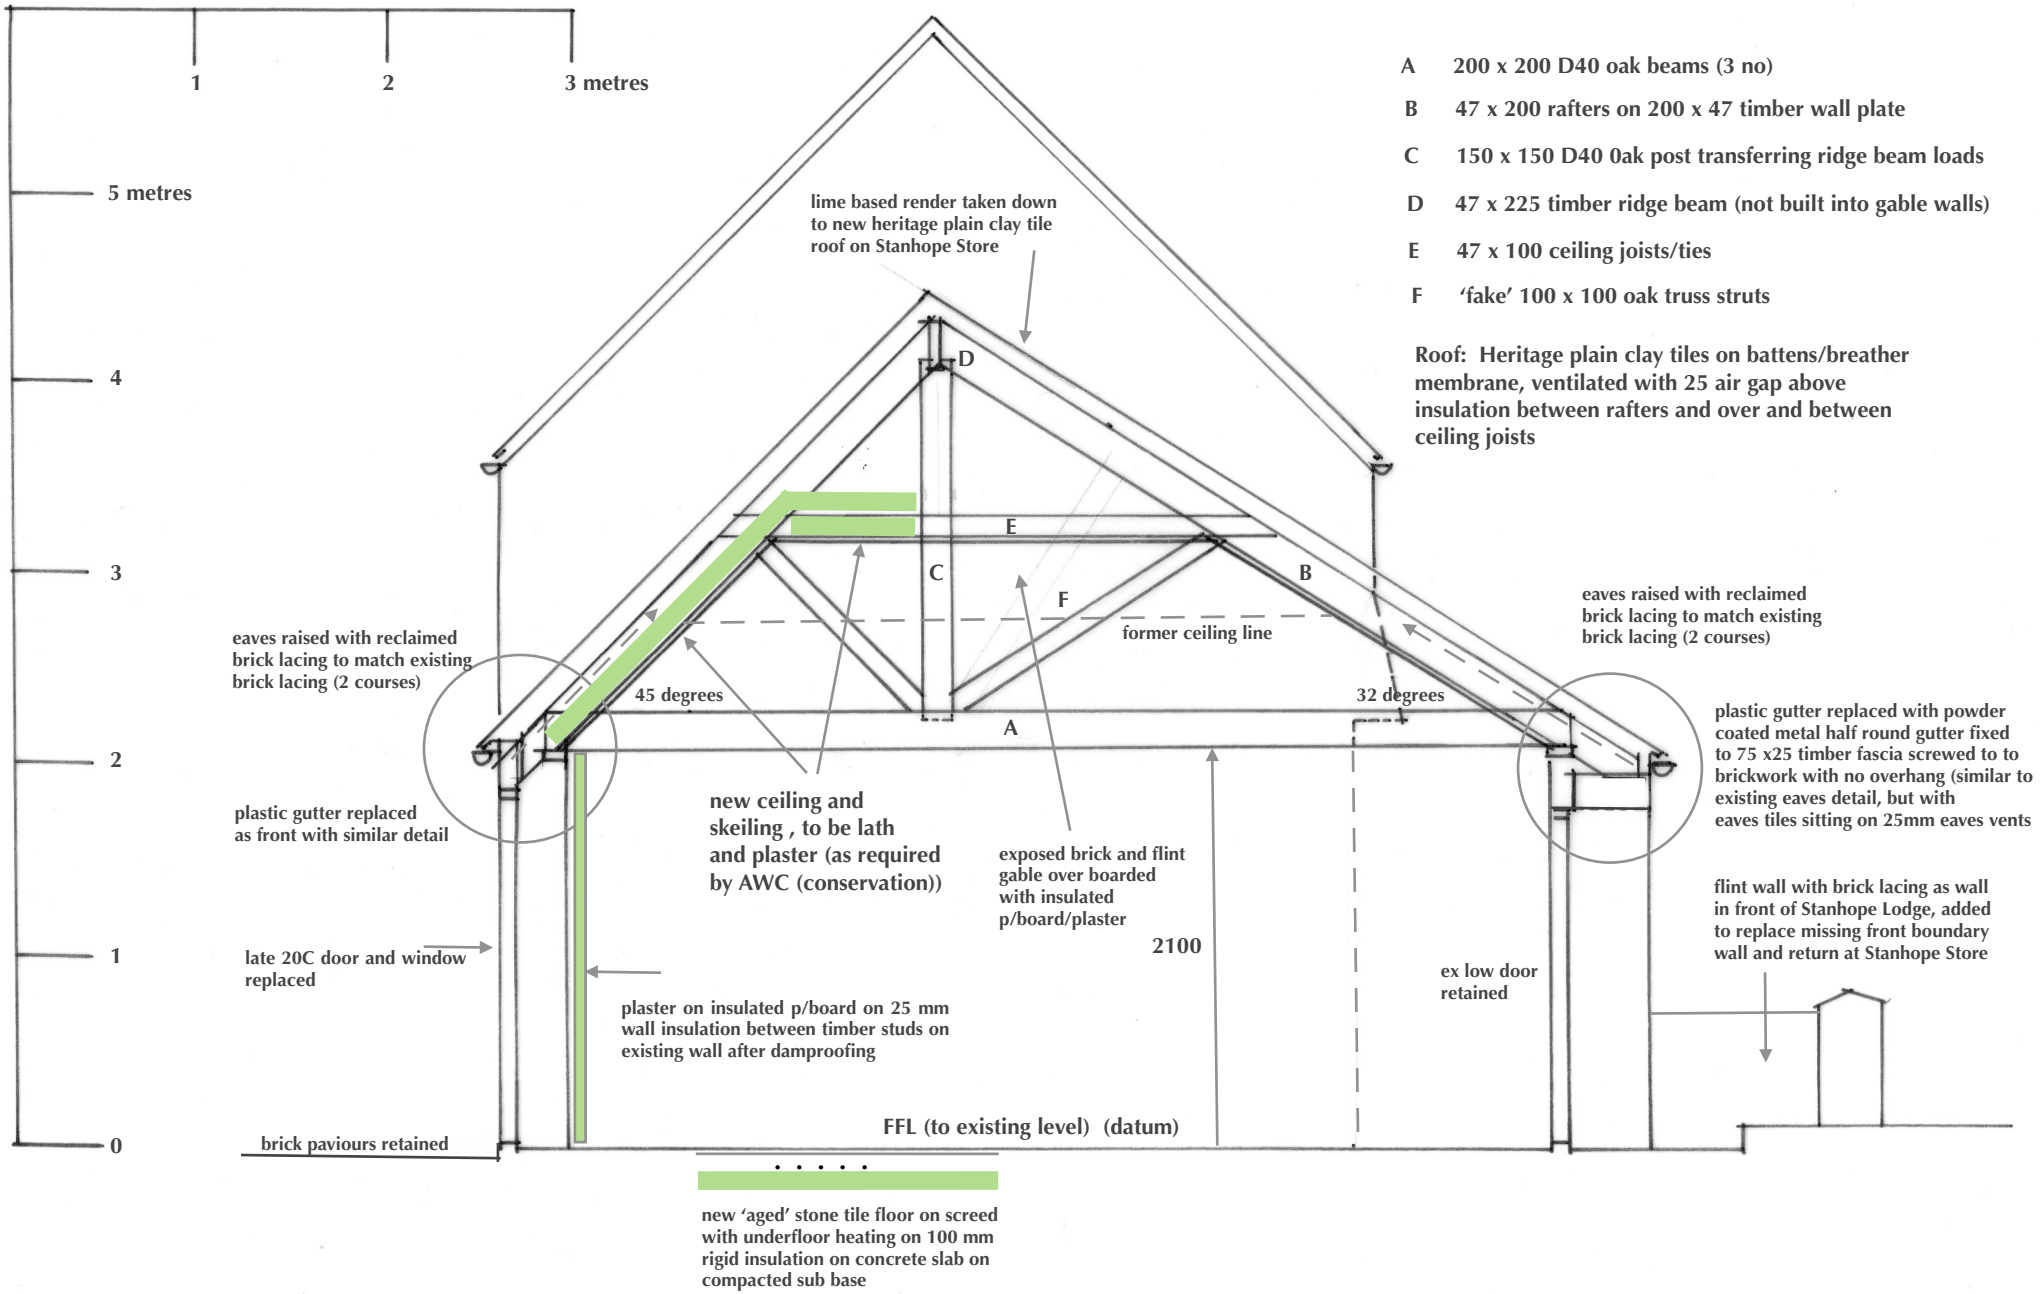

Stanhope Store_StanhopeLodge Replacement Roof Section PROPOSED 1.40 at A4 0226_203revA