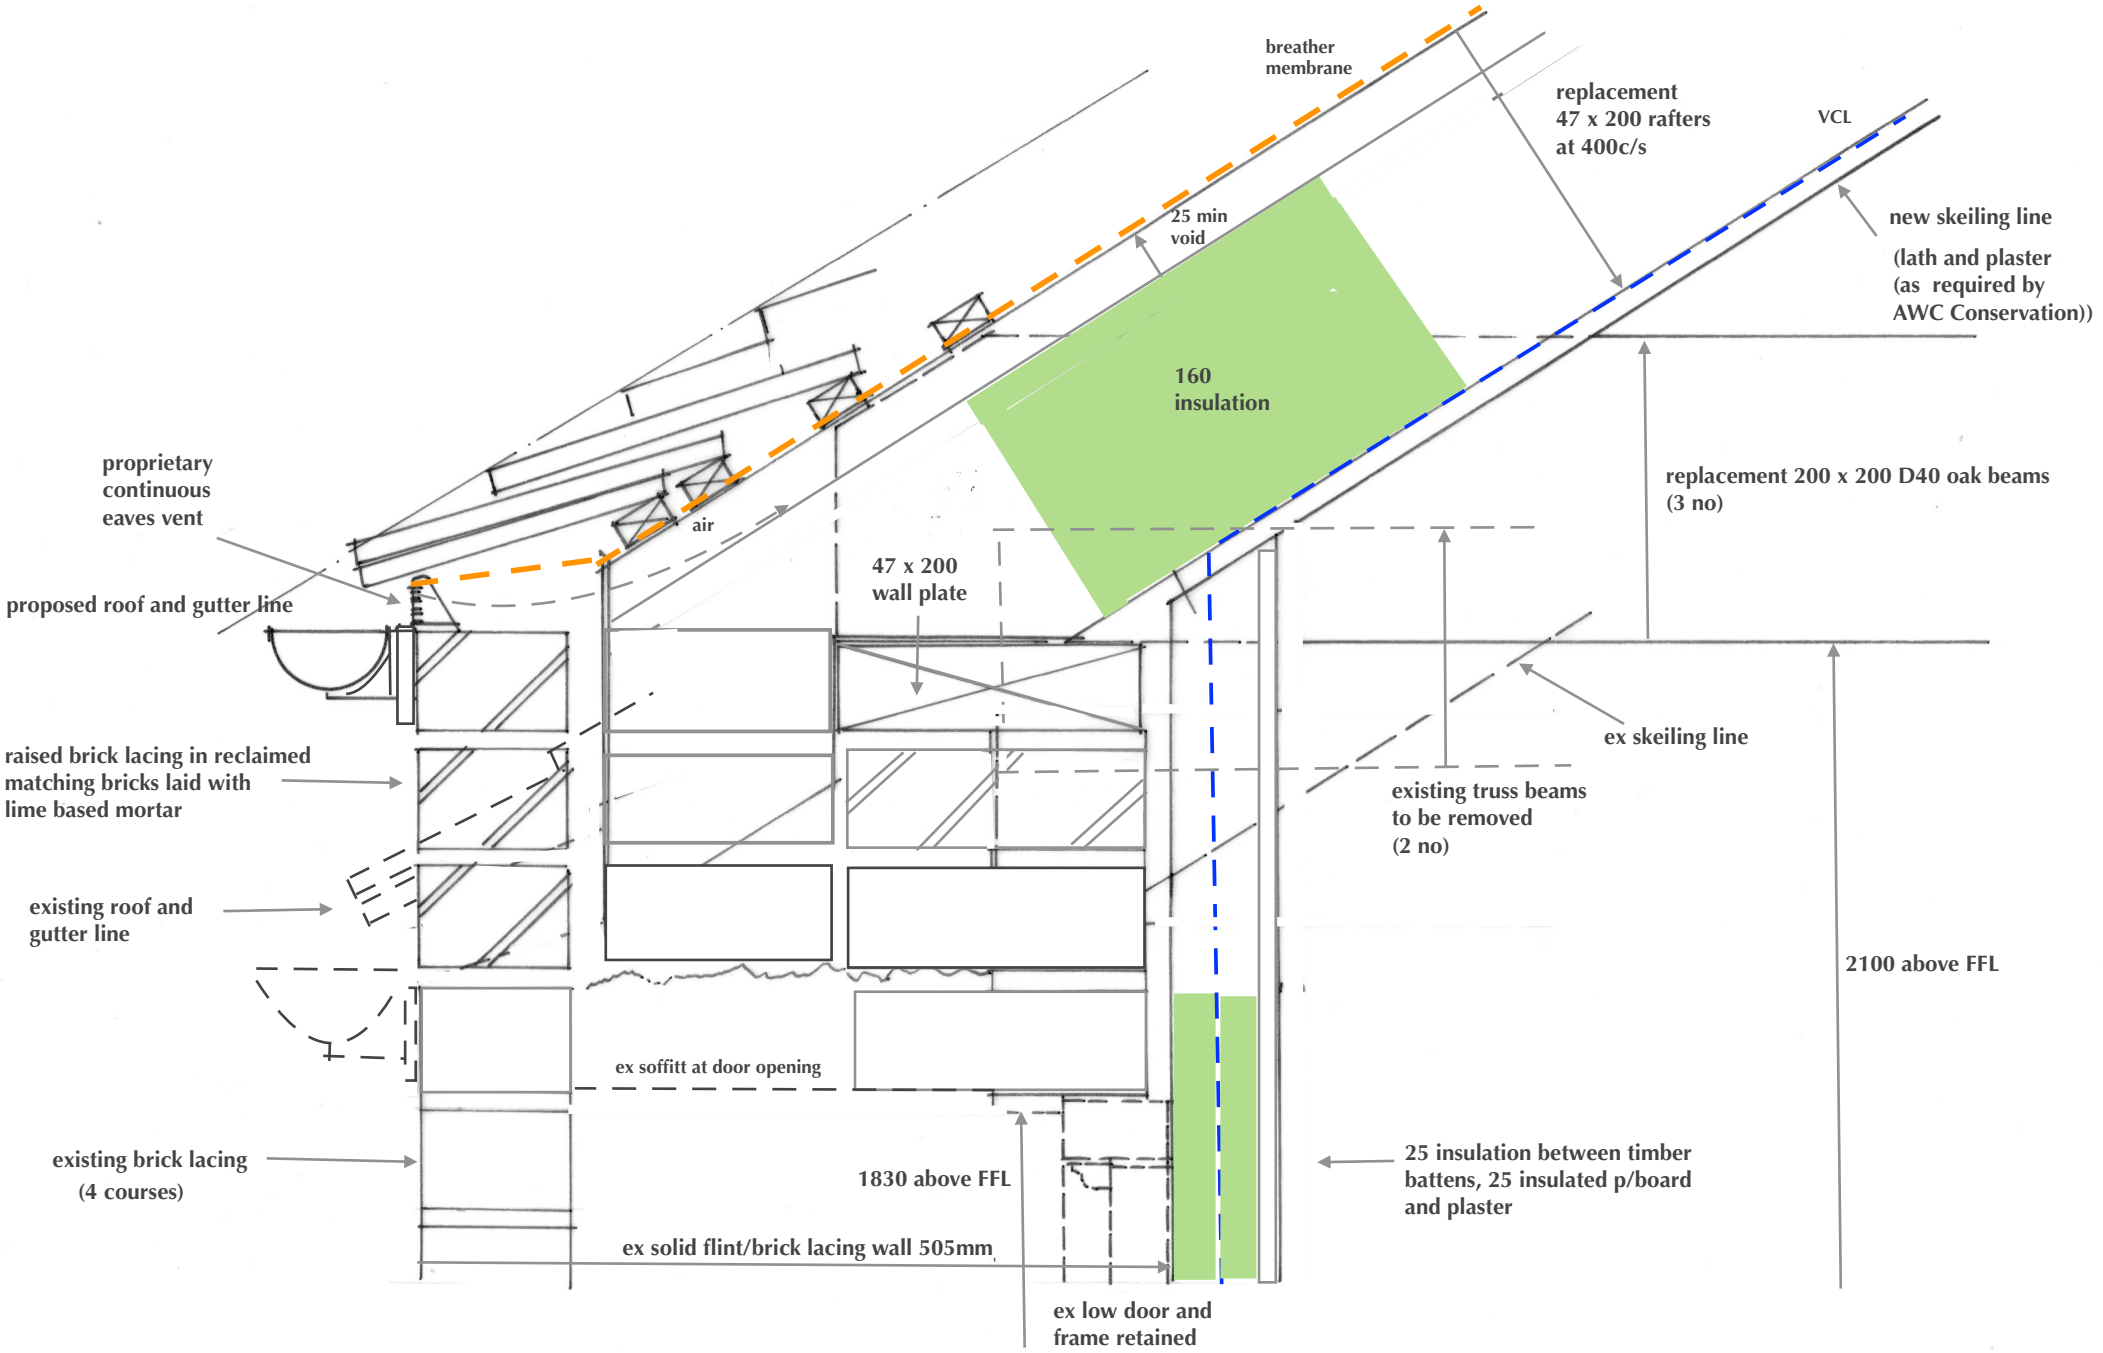

Stanhope Store_Stanhope Lodge Replacement Roof Eaves Detail _PROPOSED showing existing 1.5 at A4 0226_204revA