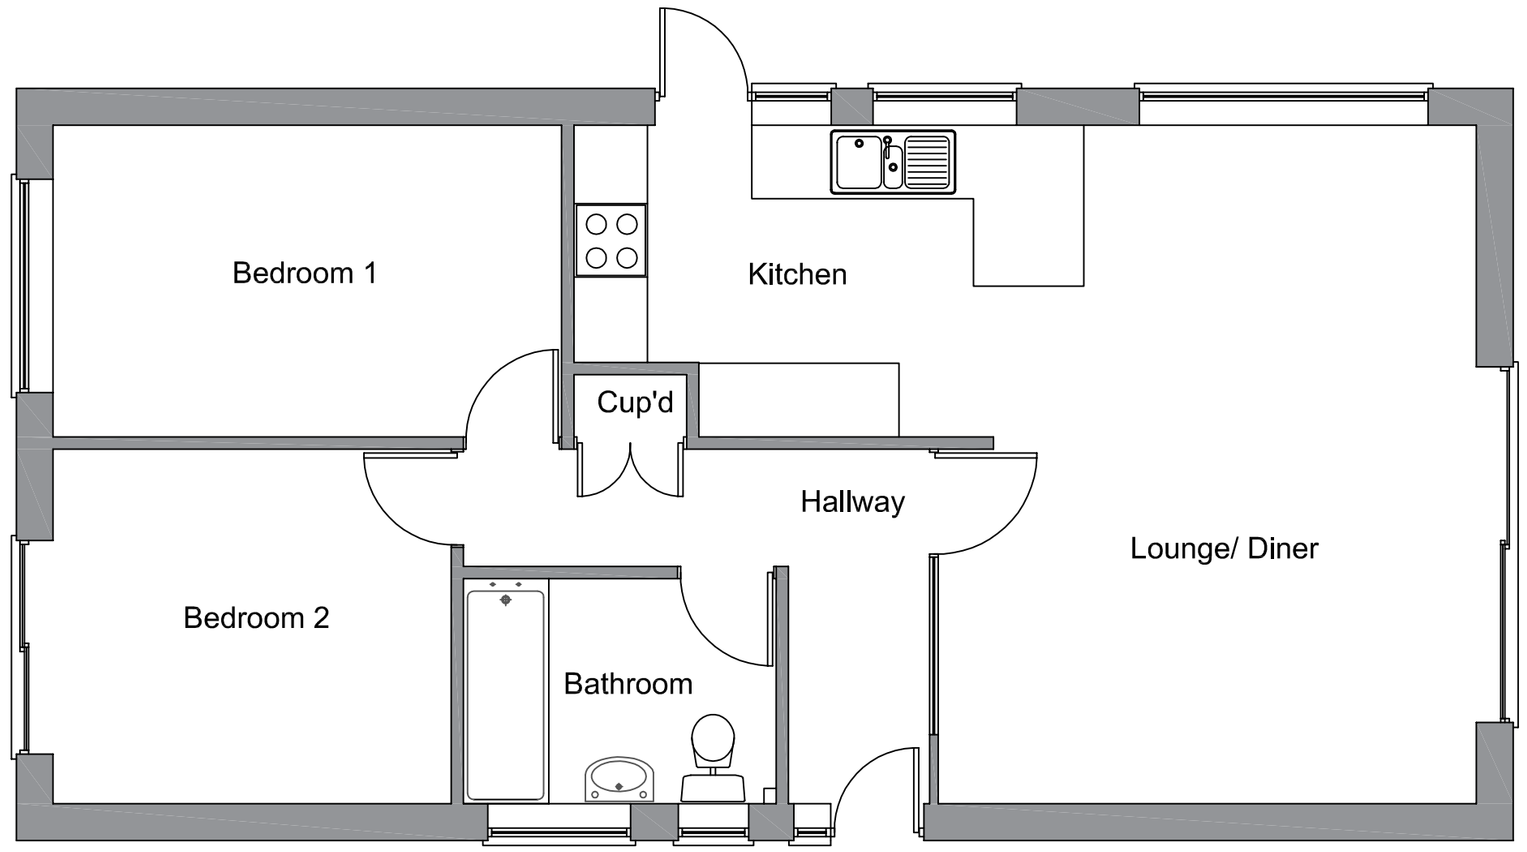

Existing Ground Floor Plan (Scale 1:50)



Existing Roof Plan (Scale 1:100)

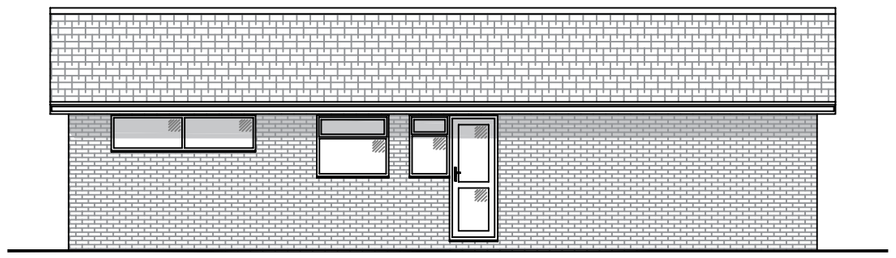

Existing Side Elevation (Scale 1:100)

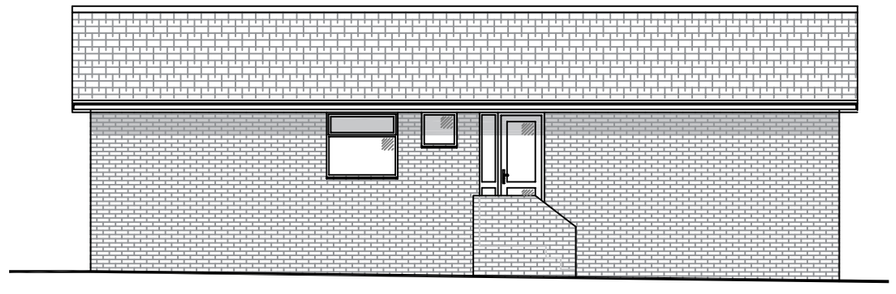

Existing Side Elevation (Scale 1:100)



Existing Block Plan (Scale 1:500)

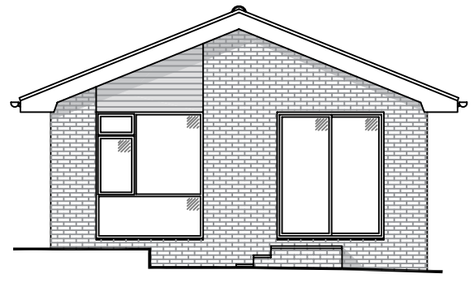

Existing Rear Elevation (Scale 1:100)

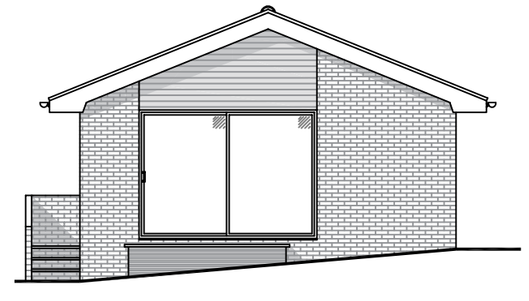

Existing Front Elevation (Scale 1:100)

Scale Bar (1:100)

0m 5m 10m

Scale Bar (1:50)

0m 5m

A	March 19	Scales corrected

revisions

DOWNSVIEW
ASSOCIATES
Chartered Surveyors

Little Acorns, Hampers Lane, Storrington, West Sussex, RH20 3HZ
Tel: 01903 740367 Mob: 7525 844065
Email: mail@downsview-surveyors.co.uk

RICS

address:
112 Slonk Hill Road
Shoreham By Sea
West Sussex

project:
Construction of rear single storey extension

title:
Existing Layouts and elevations

scales:	dates:	revisions:
As noted @ A2	February 2019	A

drawing number:
2018.242.01