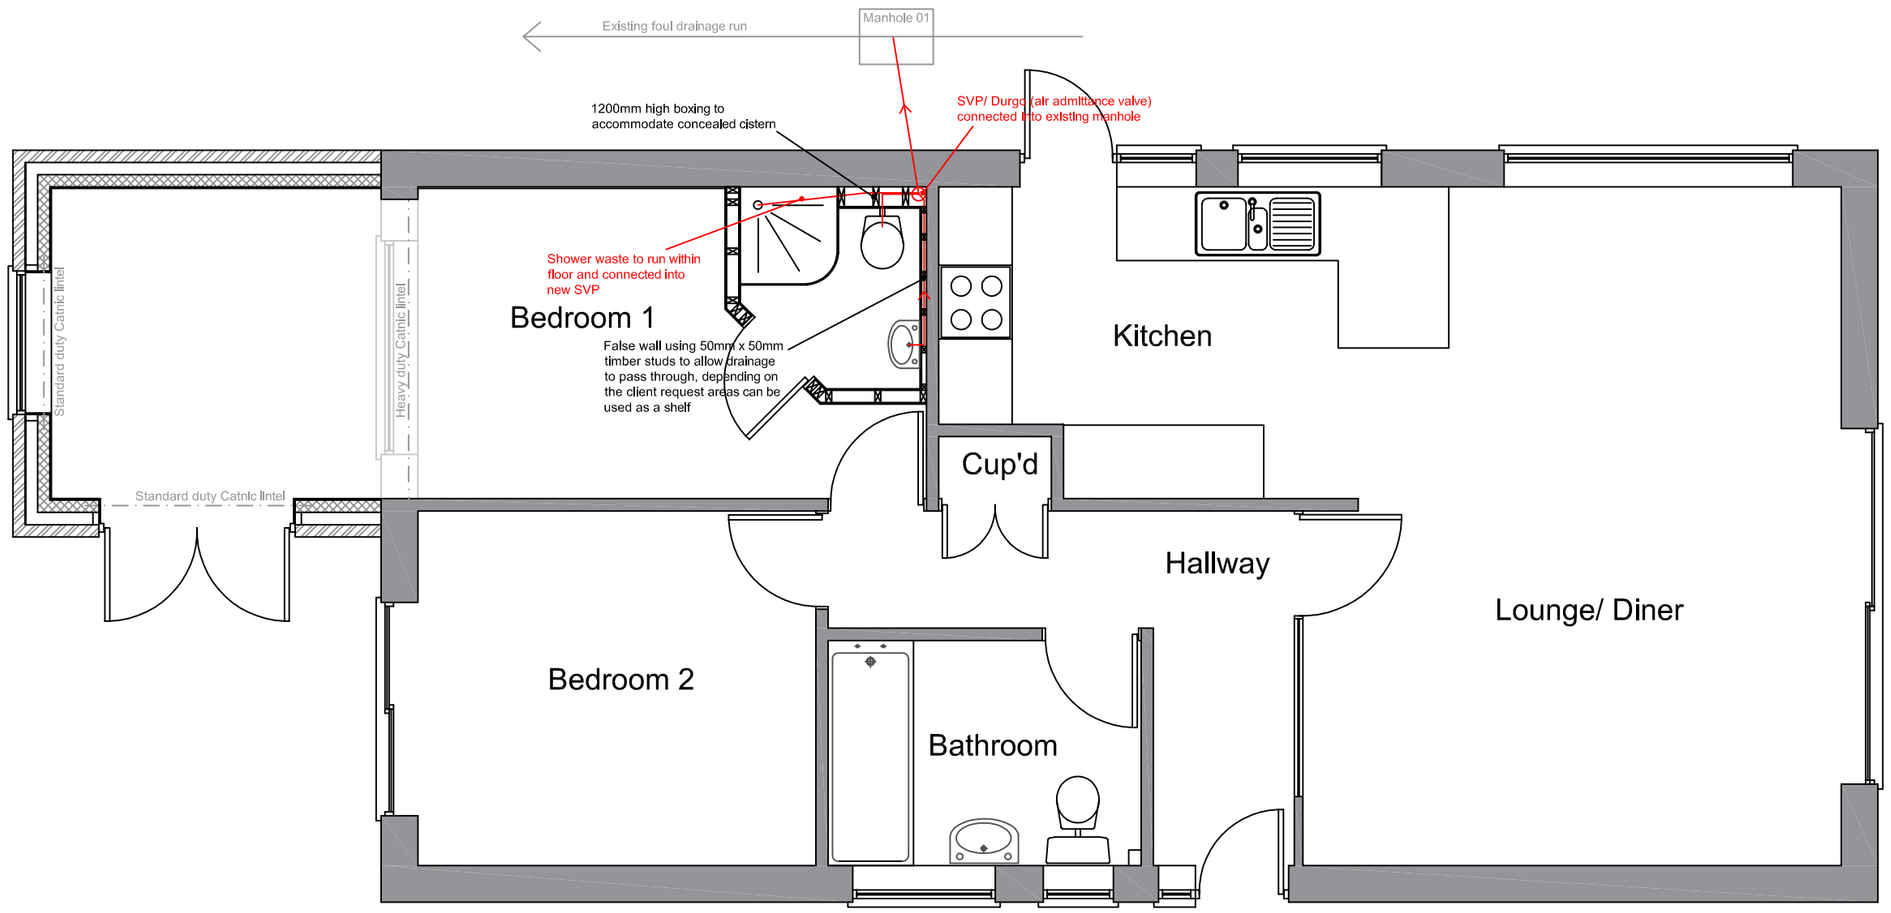

Proposed Ground Floor Plan (Scale 1:50)



Proposed Roof Plan (Scale 1:100)

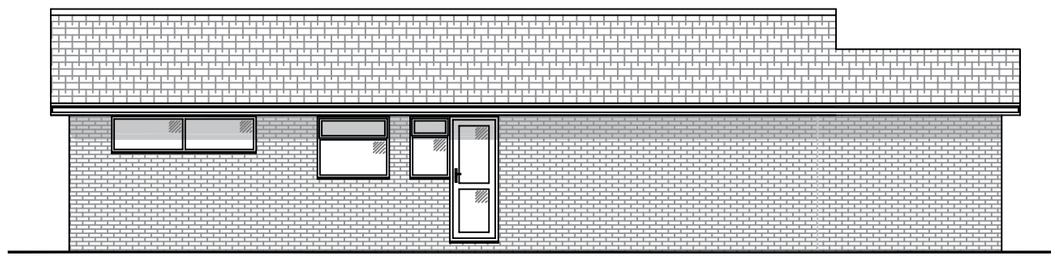

Proposed Side Elevation (Scale 1:100)

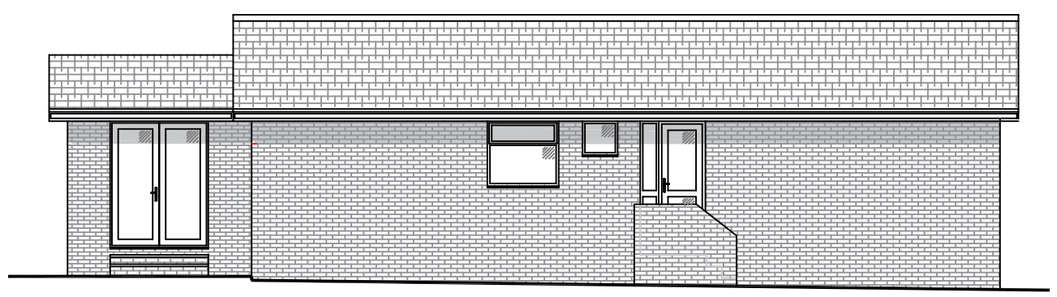

Proposed Side Elevation (Scale 1:100)



Proposed Block Plan (Scale 1:500)

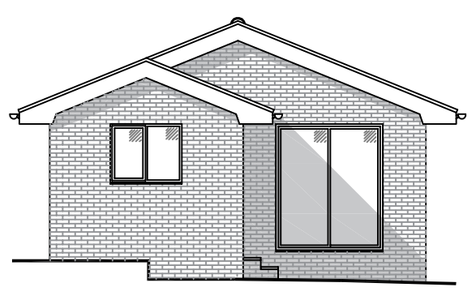

Proposed Rear Elevation (Scale 1:100)

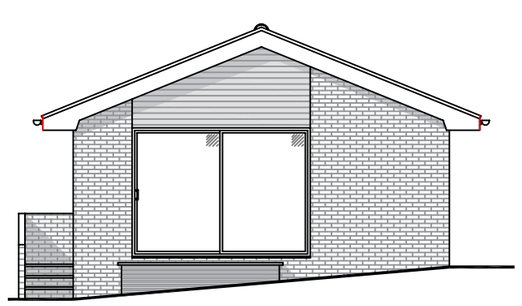

Proposed Front Elevation (Scale 1:100)

Scale Bar (1:100)

0m 5m 10m

Scale Bar (1:50)

0m 5m

A	March 19	Scales corrected

revisions

DOWNSVIEW ASSOCIATES
Chartered Surveyors
Little Acorns, Hampers Lane, Storrington, West Sussex, RH20 3HZ
Tel: 01903 740367 Mob: 7525 844965
Email: mail@downsview-surveyors.co.uk
RICS

address
112 Slonk Hill Road
Shoreham By Sea
West Sussex

project
Construction of rear single storey extension

title
Proposed Layouts and elevations

scale:	date:	revision:
As noted @ A2	February 2019	A

drawing number
2018.242.02